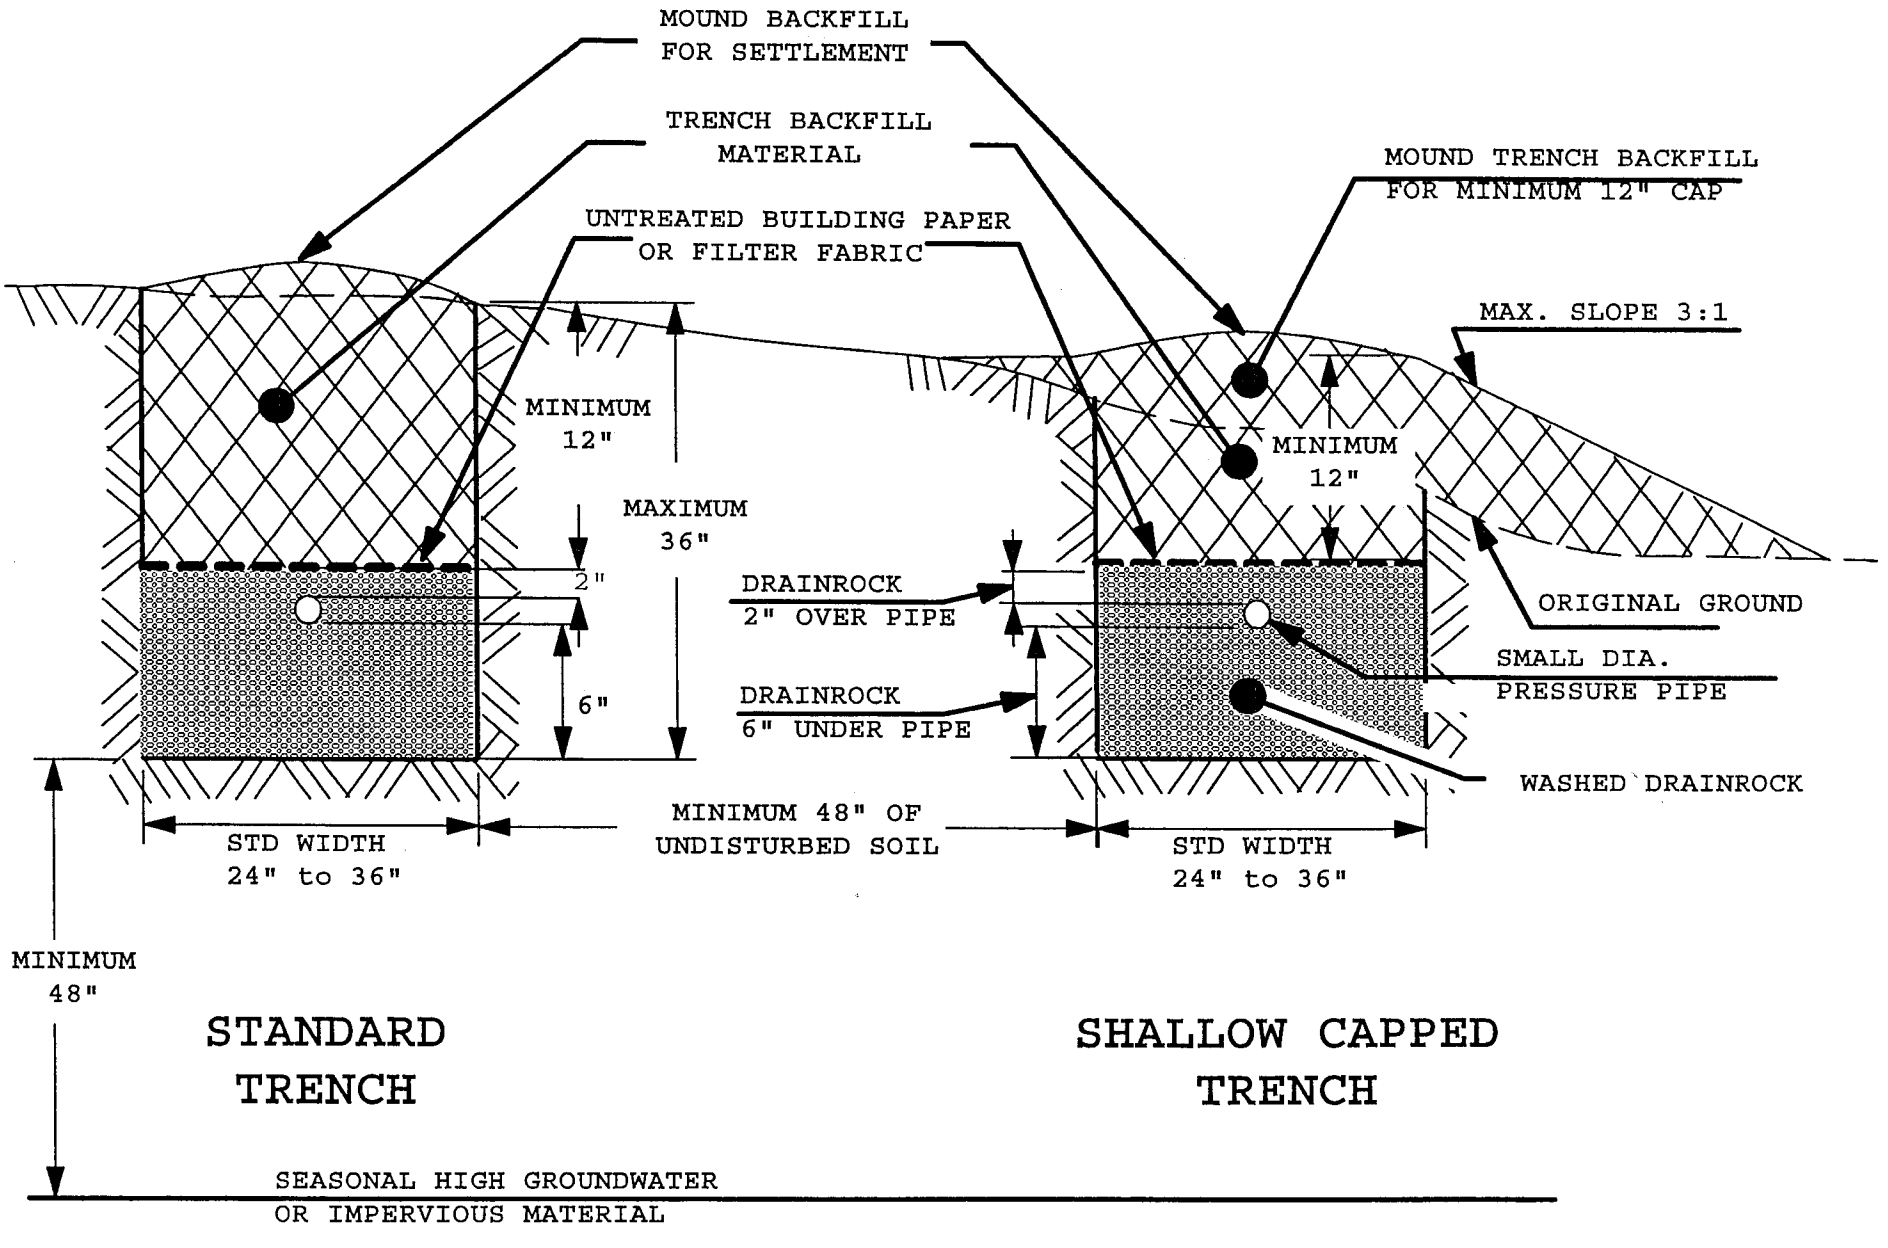3 - TYPICAL STANDARD DRAINFIELD TRENCHES