EXISTING SEPTIC APPROVAL =

320 SF @ 20 EMP.

PROPOSED EMPLOYEES = 60 IN 3 SHIFTS OF 20.

SO 3 X 320 SF = 960 SF REQ'D

3' TRENCH = 320 LF

(4) 80' TRENCHES

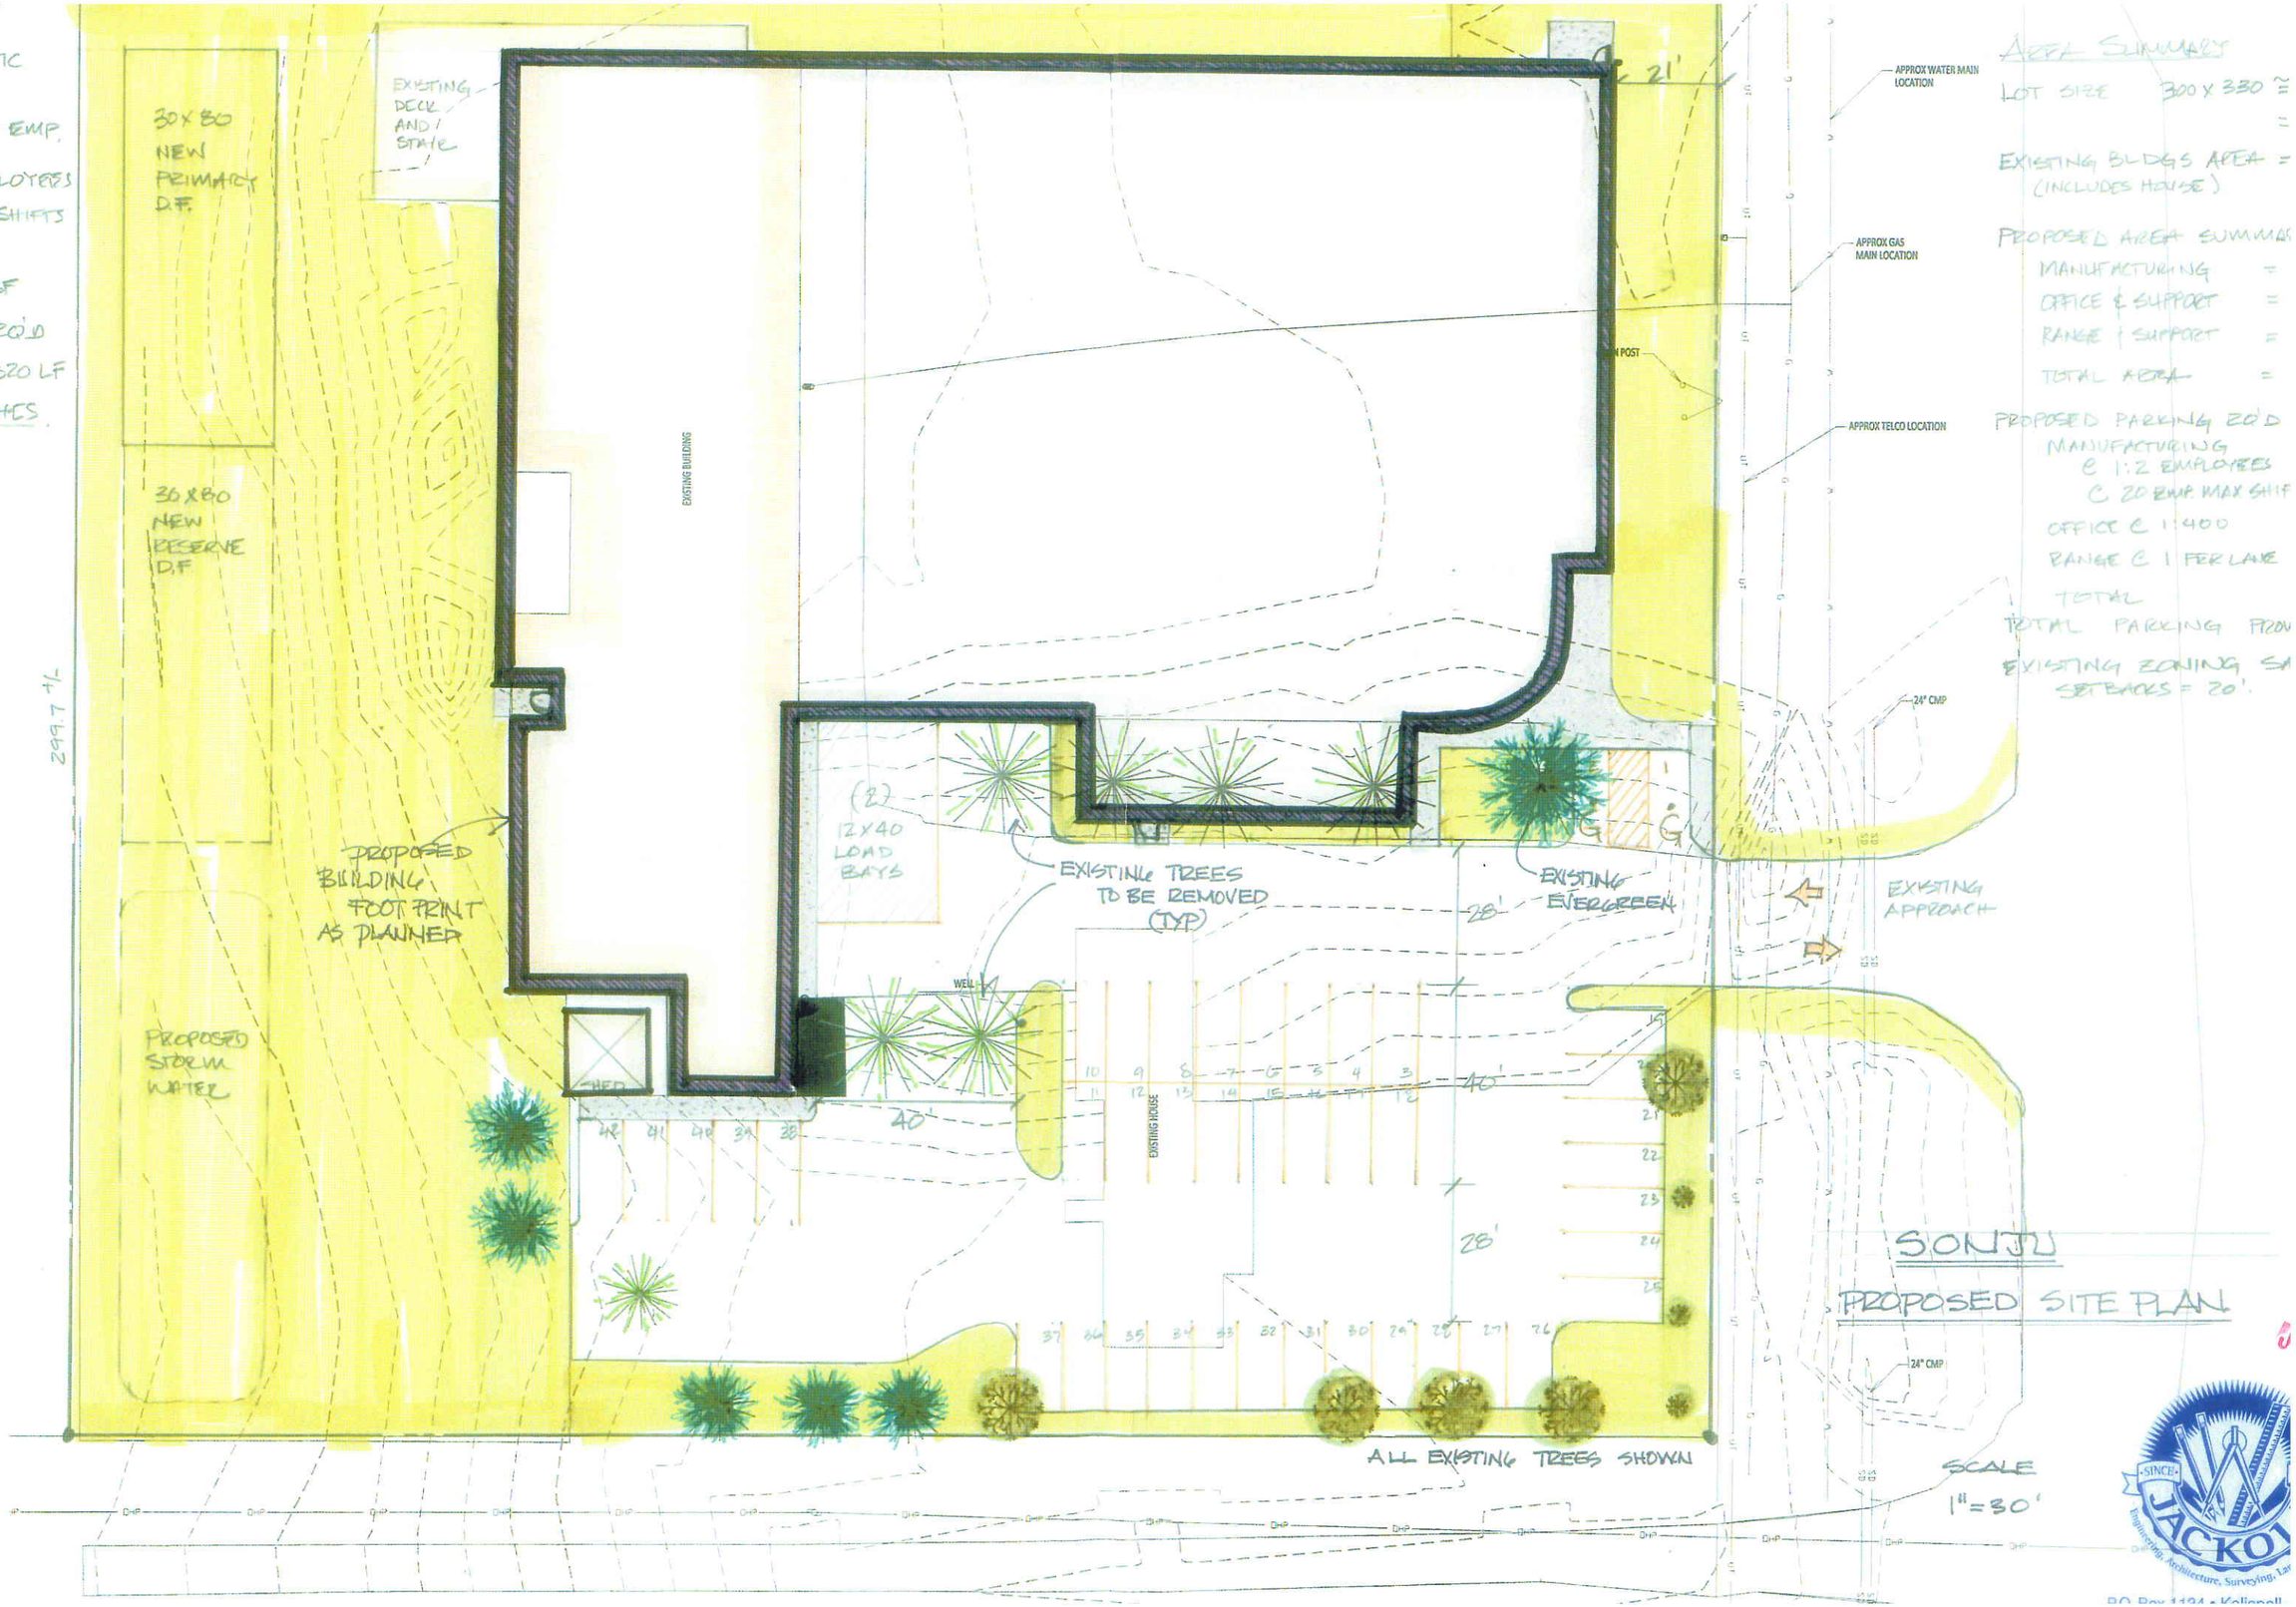

AREA SUMMARY

LOT SIZE 300 X 330 ≅

EXISTING BLDGS AREA = (INCLUDES HOUSE)

PROPOSED AREA SUMMAR

MANUFACTURING =

OFFICE & SUPPORT =

RANGE & SUPPORT =

TOTAL AREA =

PROPOSED PARKING REQ'D

MANUFACTURING @ 1:2 EMPLOYEES @ 20 EMP. MAX SHIF

OFFICE @ 1:400

RANGE @ 1 PER LANE

TOTAL

TOTAL PARKING PROV

EXISTING ZONING SA SETBACKS = 20'.