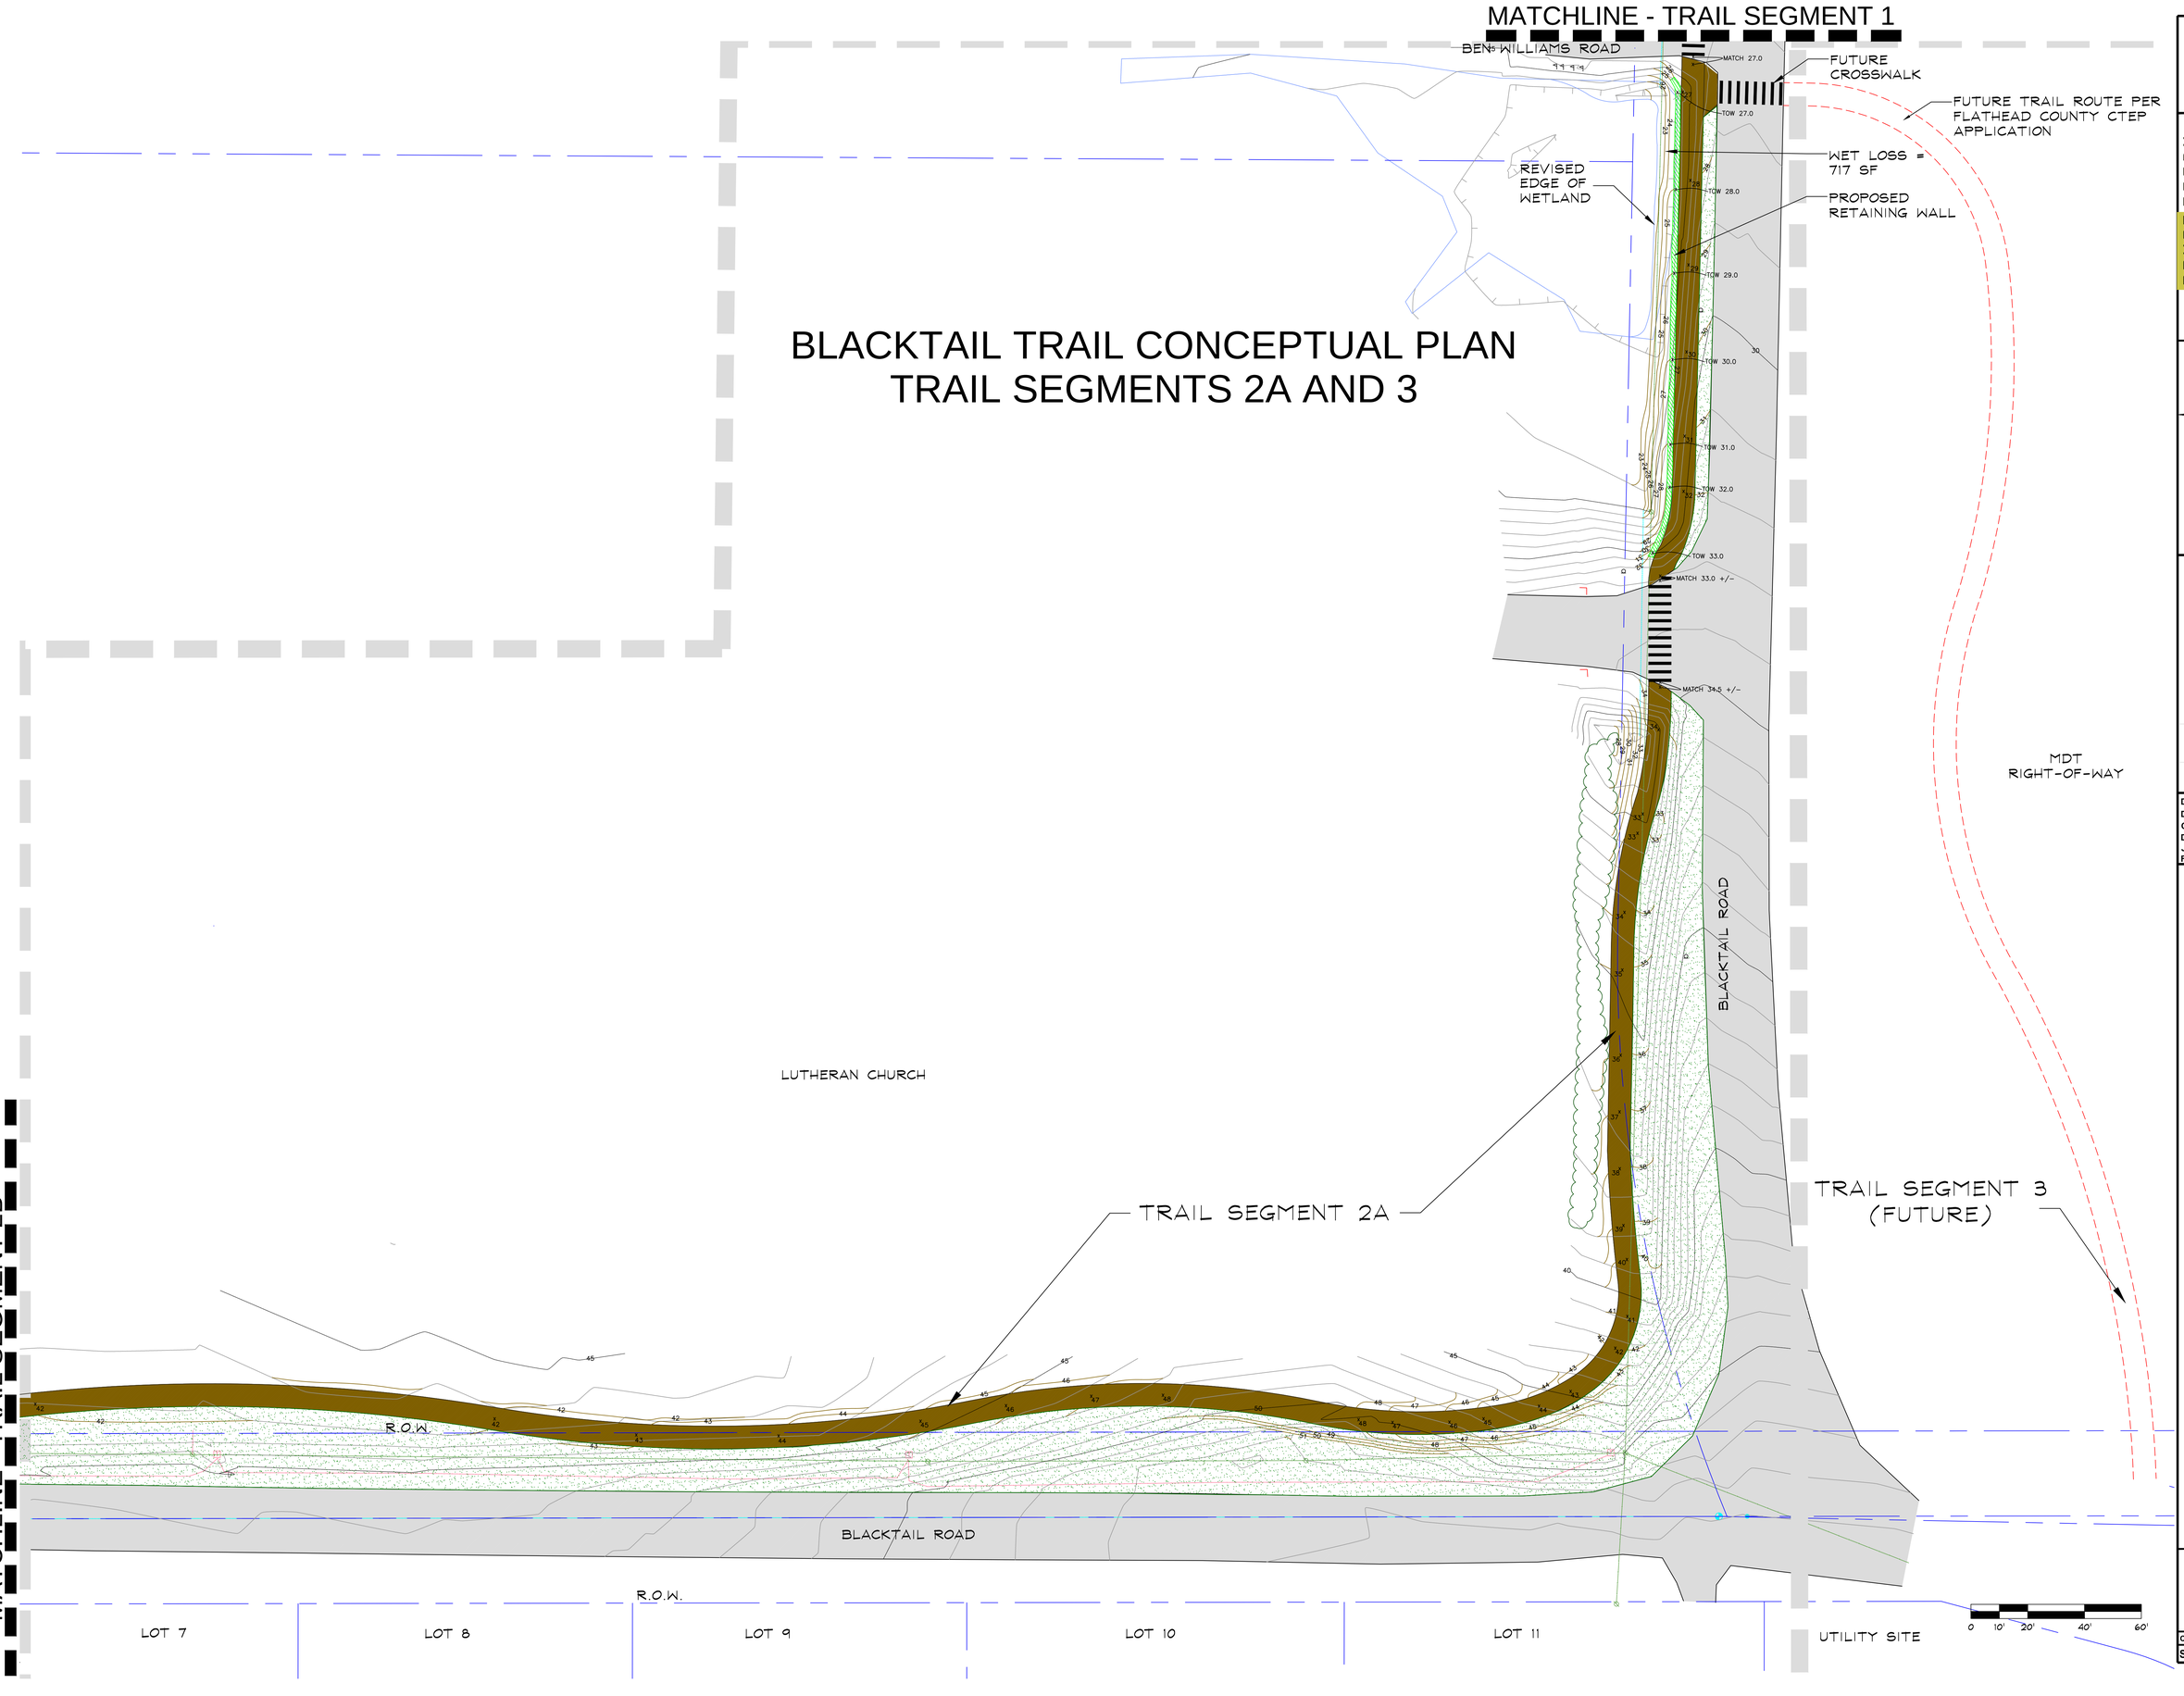

BRUCE BOODY
Landscape Architect Inc.
301 Second Street
Suite 1b
Whitefish, MT
59937
phone 406 862-4755
fax 406 862-6755
boodyla@bruceboody.com

Job # 13-12
Date: 04-17-14

TD&H Engineering
tdhengineering.com
GREAT FALLS-BOZEMAN-KALISPELL-SHELBY
SPOKANE
LEWISTON
WATFORD CITY
MONTANA
WASHINGTON
IDAHO
NORTH DAKOTA

REV	DATE	REVISION

DRAWN BY:
DESIGNED BY:
QUALITY CHECK:
DATE:
JOB NO.
FIELDBOOK

BLACKTAIL TRAIL
LAKESIDE, FLATHEAD COUNTY, MONTANA

CONCEPTUAL PLAN
TRAIL SEGMENT 2A AND 3

SCALE: 1"=20'

CAD NO. .DWG
SHEET OF