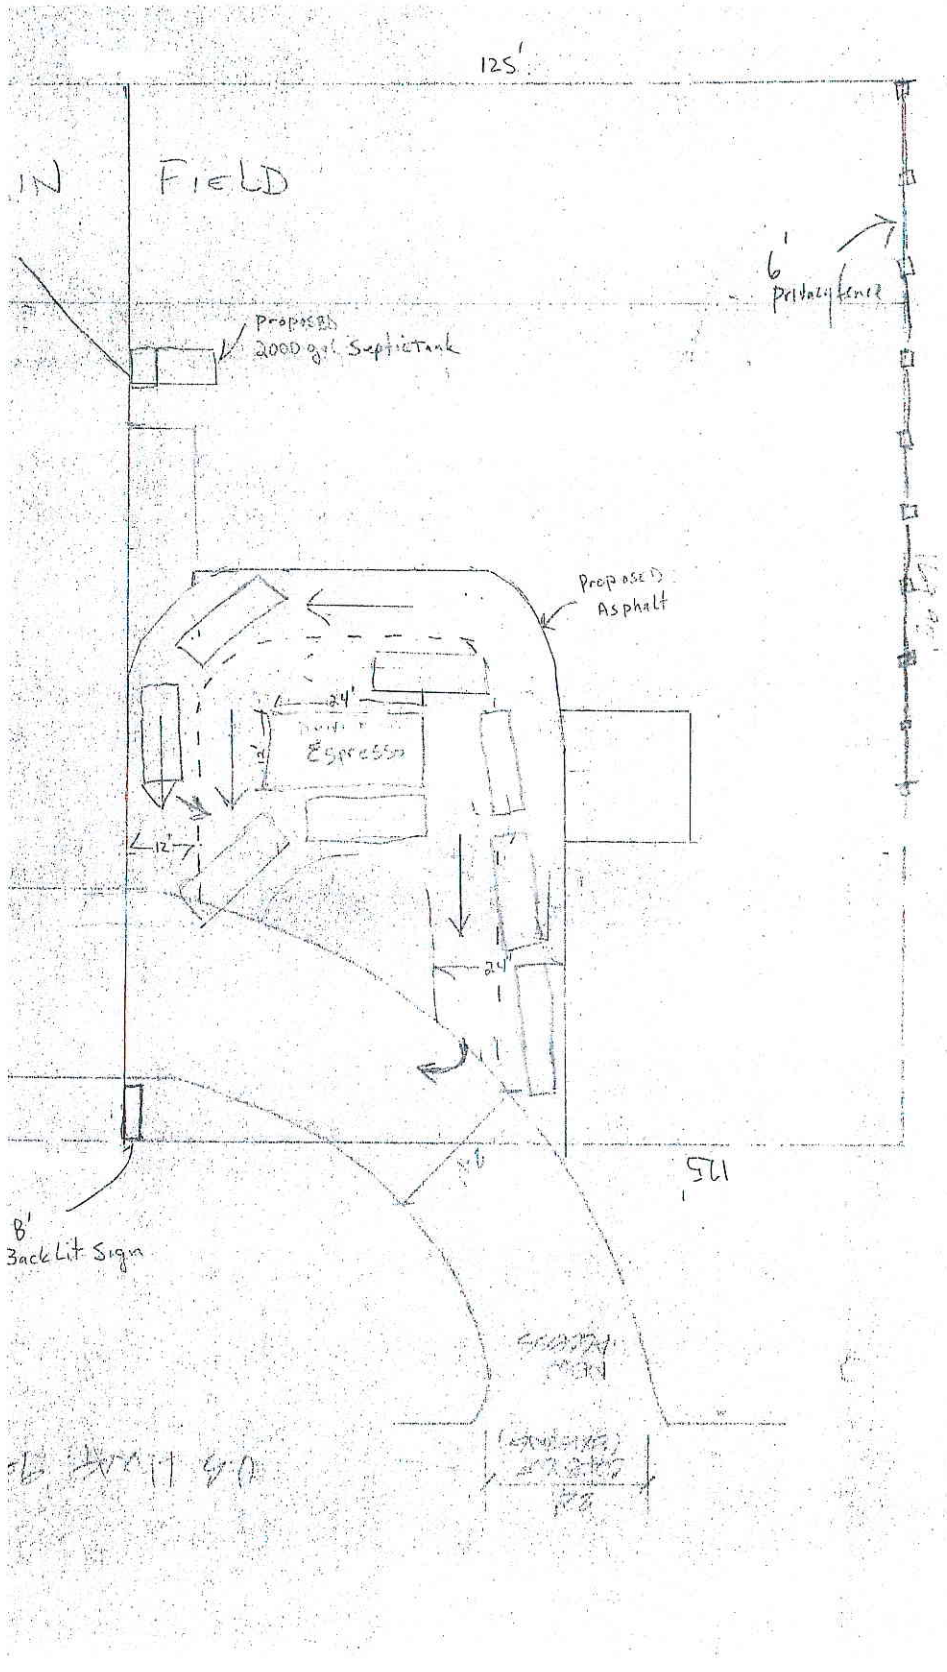
125'
IN
FIELD
6' Privacy fence
Proposed 2000 gal Septic Tank
Proposed Asphalt
24'
Espresso
12'
24'
8' Back Lit Sign