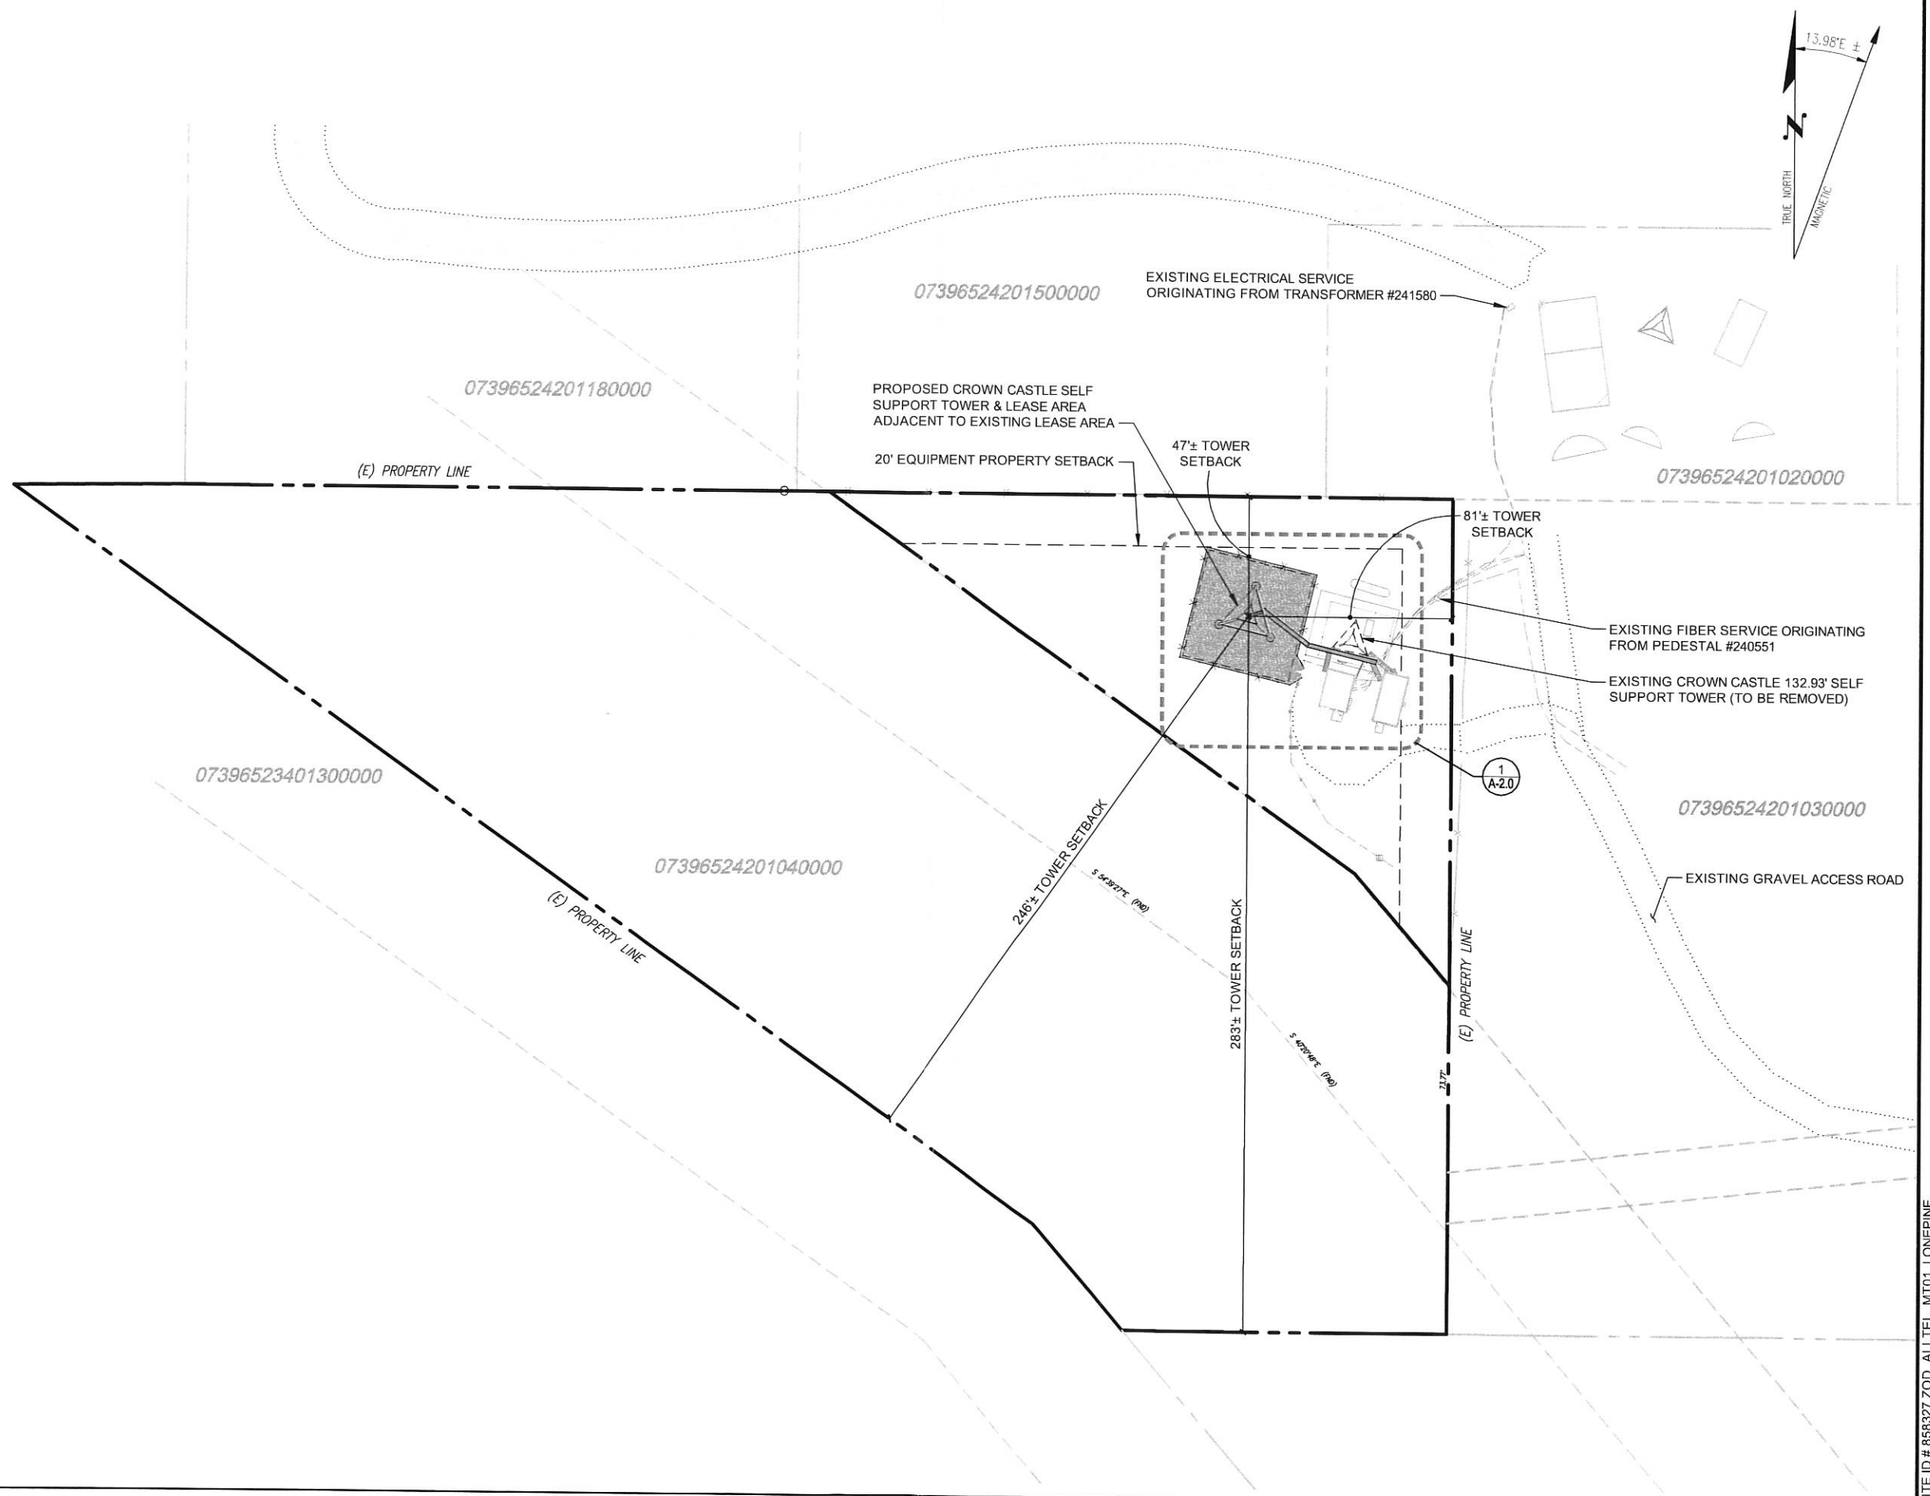

SITE PLAN

1

22"x34" SCALE: 1" = 30'

11"x17" SCALE: 1" = 60'

CROWN CASTLE

LDC
THE CIVIL ENGINEERING GROUP
Architectural
Engineering
Structural
Survey
14201 NE 200th St., #100
Woodinville, WA 98072
Ph. 425.806.1869
Fx. 425.482.2893
www.LDCcorp.com

DATE:	6-11-15
DRAWN BY:	JDM
CHECKED BY:	RBH

REVISIONS

REV	DATE	DESCRIPTION	BY
1	6-11-15	PRELIMINARY ZONING	RBH
2	7-13-15	REVISED PRELIMINARY ZONING	RBH
3	7-20-15	PRELIMINARY CONSTRUCTION	RBH
4	8-11-15	FINAL ZONING	RBH

LICENSED ARCHITECT
RICHARD B. HOWELL
STATE OF MONTANA

SITE
BU858327
LONE PINE

900 KOOKOOSINT TRAIL
KALISPELL, MT 59901

SHEET TITLE
SITE PLAN

SHEET NUMBER
A-1.1

AUG 21 2015

CROWN SITE ID # 858327 ZOD_ALLTEL_MT01_LONEPINE

Drawing: P:\2015_Telecom\15-412 Crown Castle - BU858327 - Lone Pine\Drawings\Zoning\15412ZD-A1-1.dwg Plotted: Aug 11, 2015 - 3:24pm