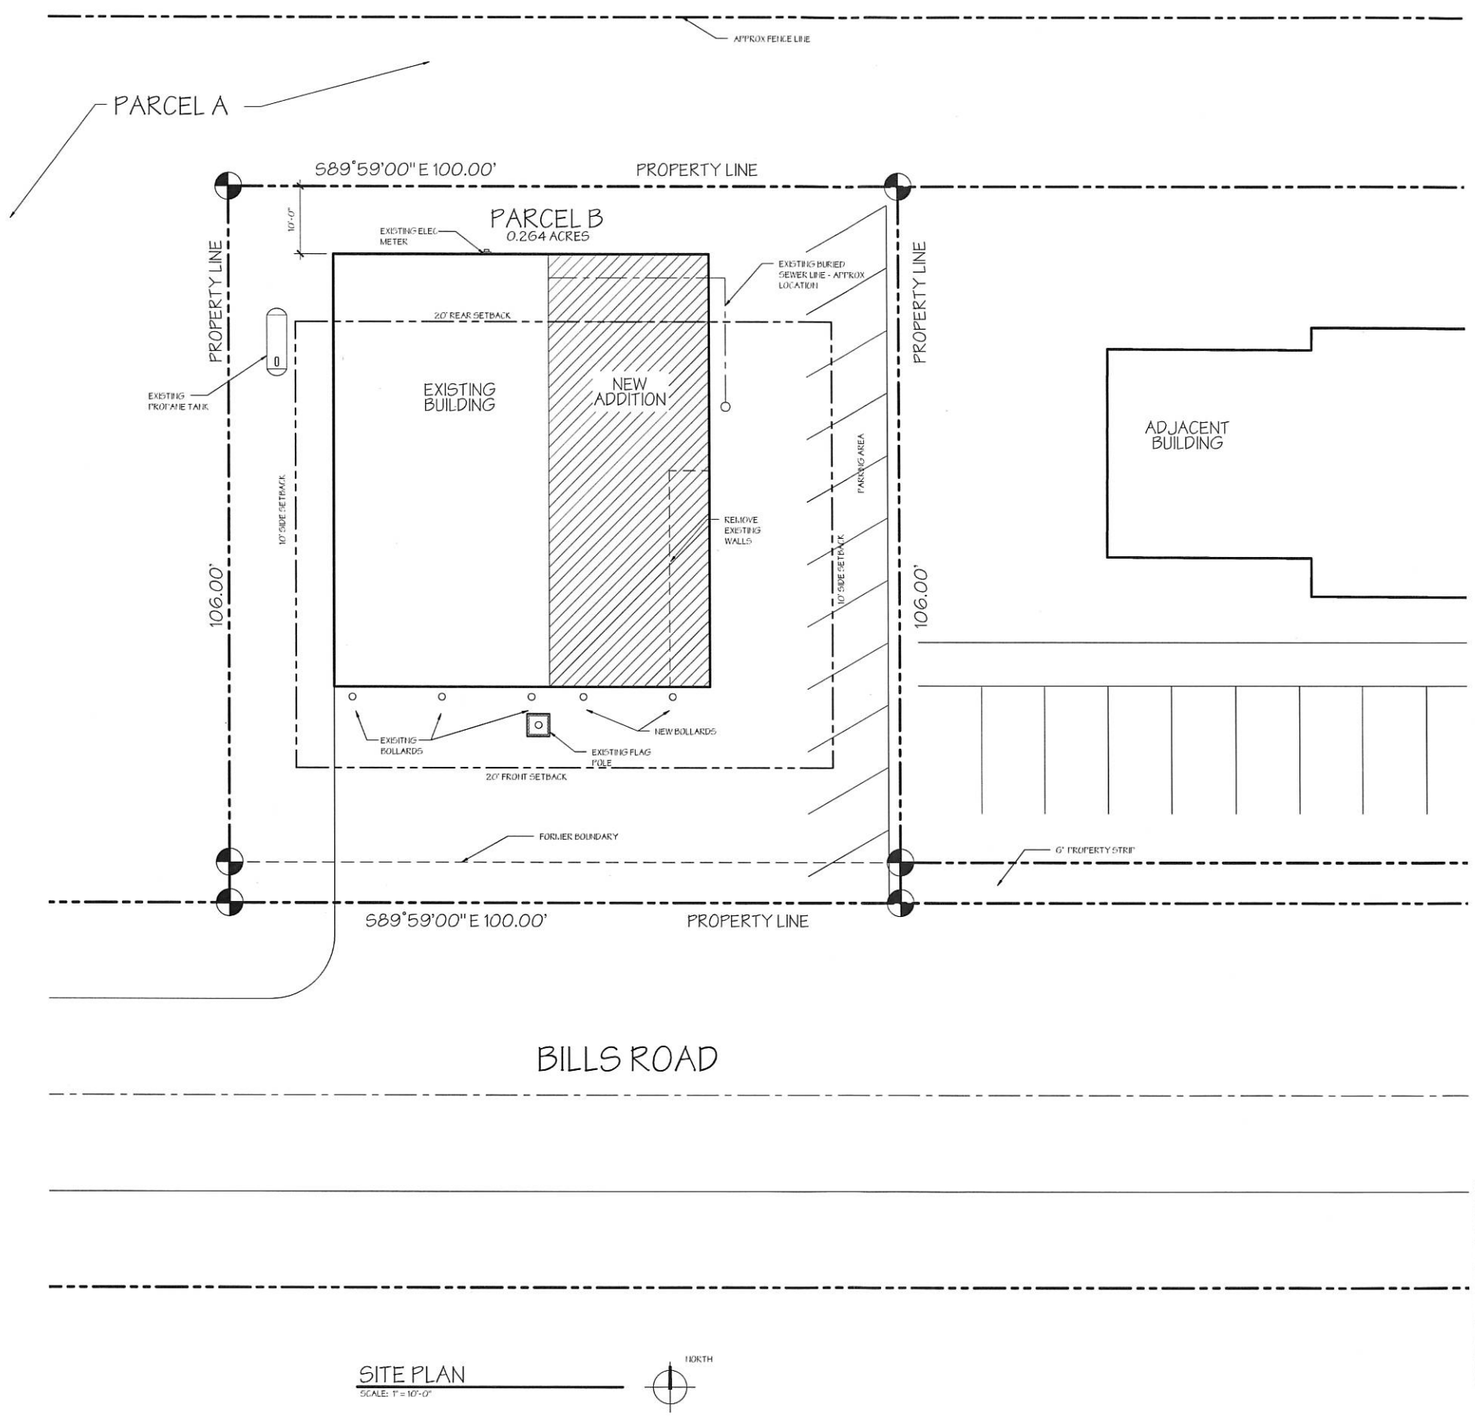

SITE PLAN
SCALE: 1" = 10'-0"

NORTH

SCHEDULE OF DRAWINGS

A-1 SITE PLAN & GENERAL NOTES
A-2 FLOOR PLAN
A-3 EXTERIOR ELEVATIONS
A-4 EXTERIOR ELEVATIONS
A-5 FOUNDATION PLAN
A-6 ROOF FRAMING PLAN

THE DRAWINGS, DESIGNS, IDEAS, AND ARRANGEMENTS OF A TYPE INDICATED OR REPRESENTED ARE THE SOLE PROPERTY OF GIBSON ARCHITECTURE & GREEN. THE DRAWINGS, DESIGNS, IDEAS, AND ARRANGEMENTS THEY WERE CREATED & DEVELOPED FOR THE USE IN AND CONJUNCTION WITH THE SPECIFIED PROJECT. ANY USE OF THE DRAWINGS, DESIGNS, MATERIALS REPRESENTATION OR IMAGES, IN WHOLE OR IN PART, WITHOUT WRITTEN COPYING OR REPRODUCTION, UNLESS NOT EXPRESSLY AUTHORIZED IS PROHIBITED AS AN INFRINGEMENT OF COPYRIGHT & MAY RESULT IN LIABILITY.

PARCEL B

125 BILLS ROAD
LAKESIDE, MT

0.264 ACRES GROSS

SECTION 7-TOWNSHIP 26N-RANGE 20W
PARCEL B - COS #9244
FLATHEAD COUNTY
LAKESIDE ZONING DISTRICT

35' MAXIMUM HEIGHT

20' FRONT / REAR SETBACK
10' SIDE SETBACK

GIBSON ARCHITECTURE

443 OSBORN AVENUE - P.O. BOX 554 - BIGFORK, MONTANA
PHONE 406-837-6898 - FAX 406-837-6896

GEORGE GIBSON ARCHITECTURE

LAKESIDE VFD-ADDITION

125 BILLS ROAD
LAKESIDE, MT

RECEIVED
AUG 11 2016
PLANNING & ZONING OFFICE

DATE: 08-11-2016
REVISIONS:
SHEET NO: A-1