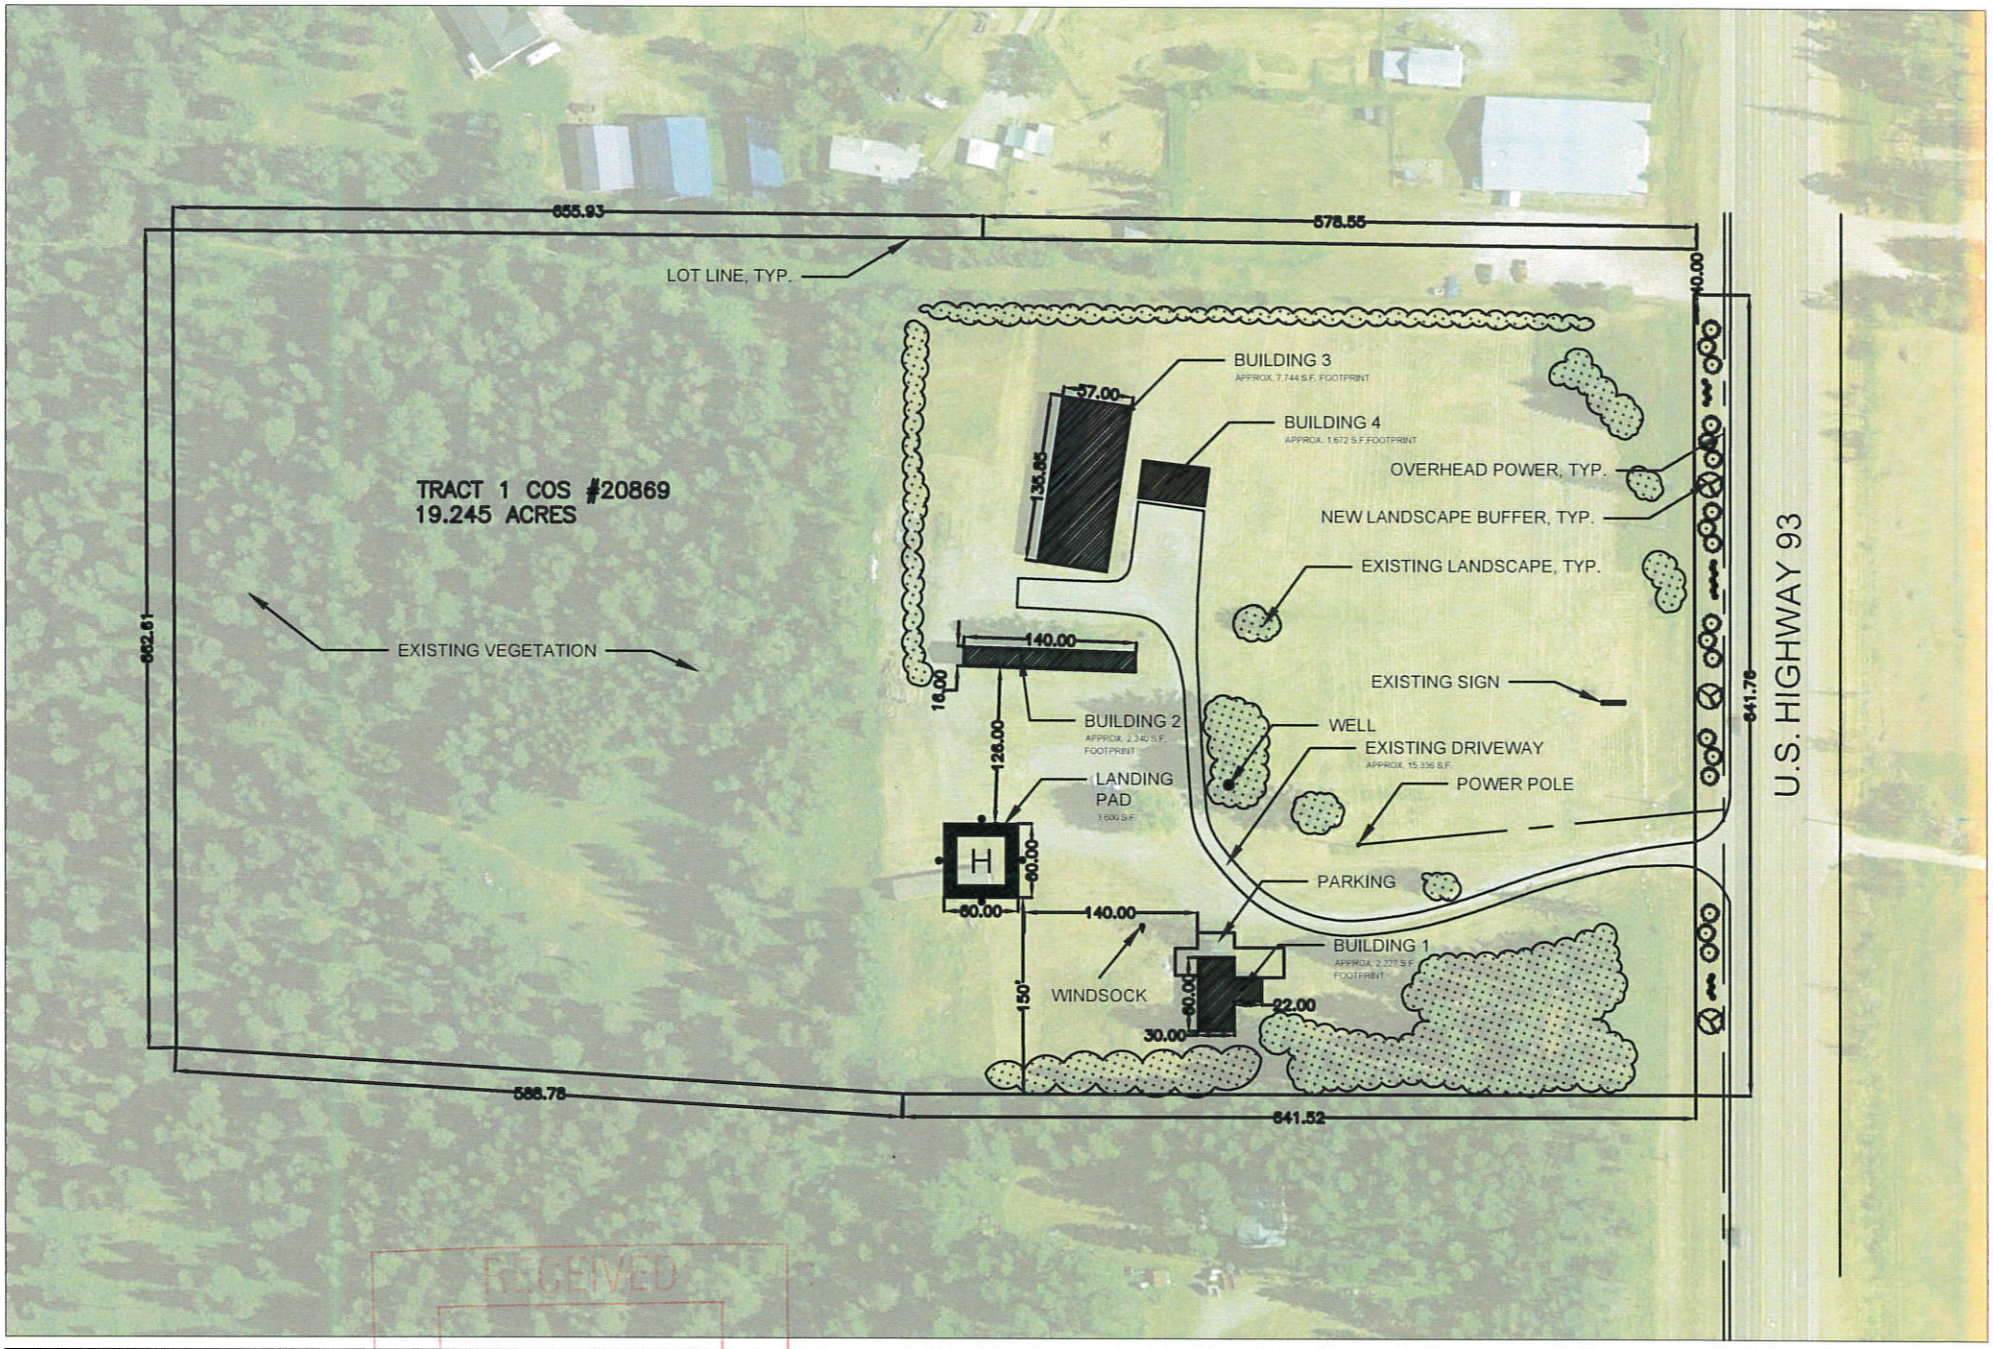

RECEIVED
SEP 17 2019
FLATHEAD COUNTY
PLANNING & ZONING OFFICE

LAND SOLUTIONS, LLC

LANDING PAD C.U.P.
SITE PLAN
9/16/19

150 75 0 150
SCALE 1" = 150'

SHEET 1 OF 1
L-100