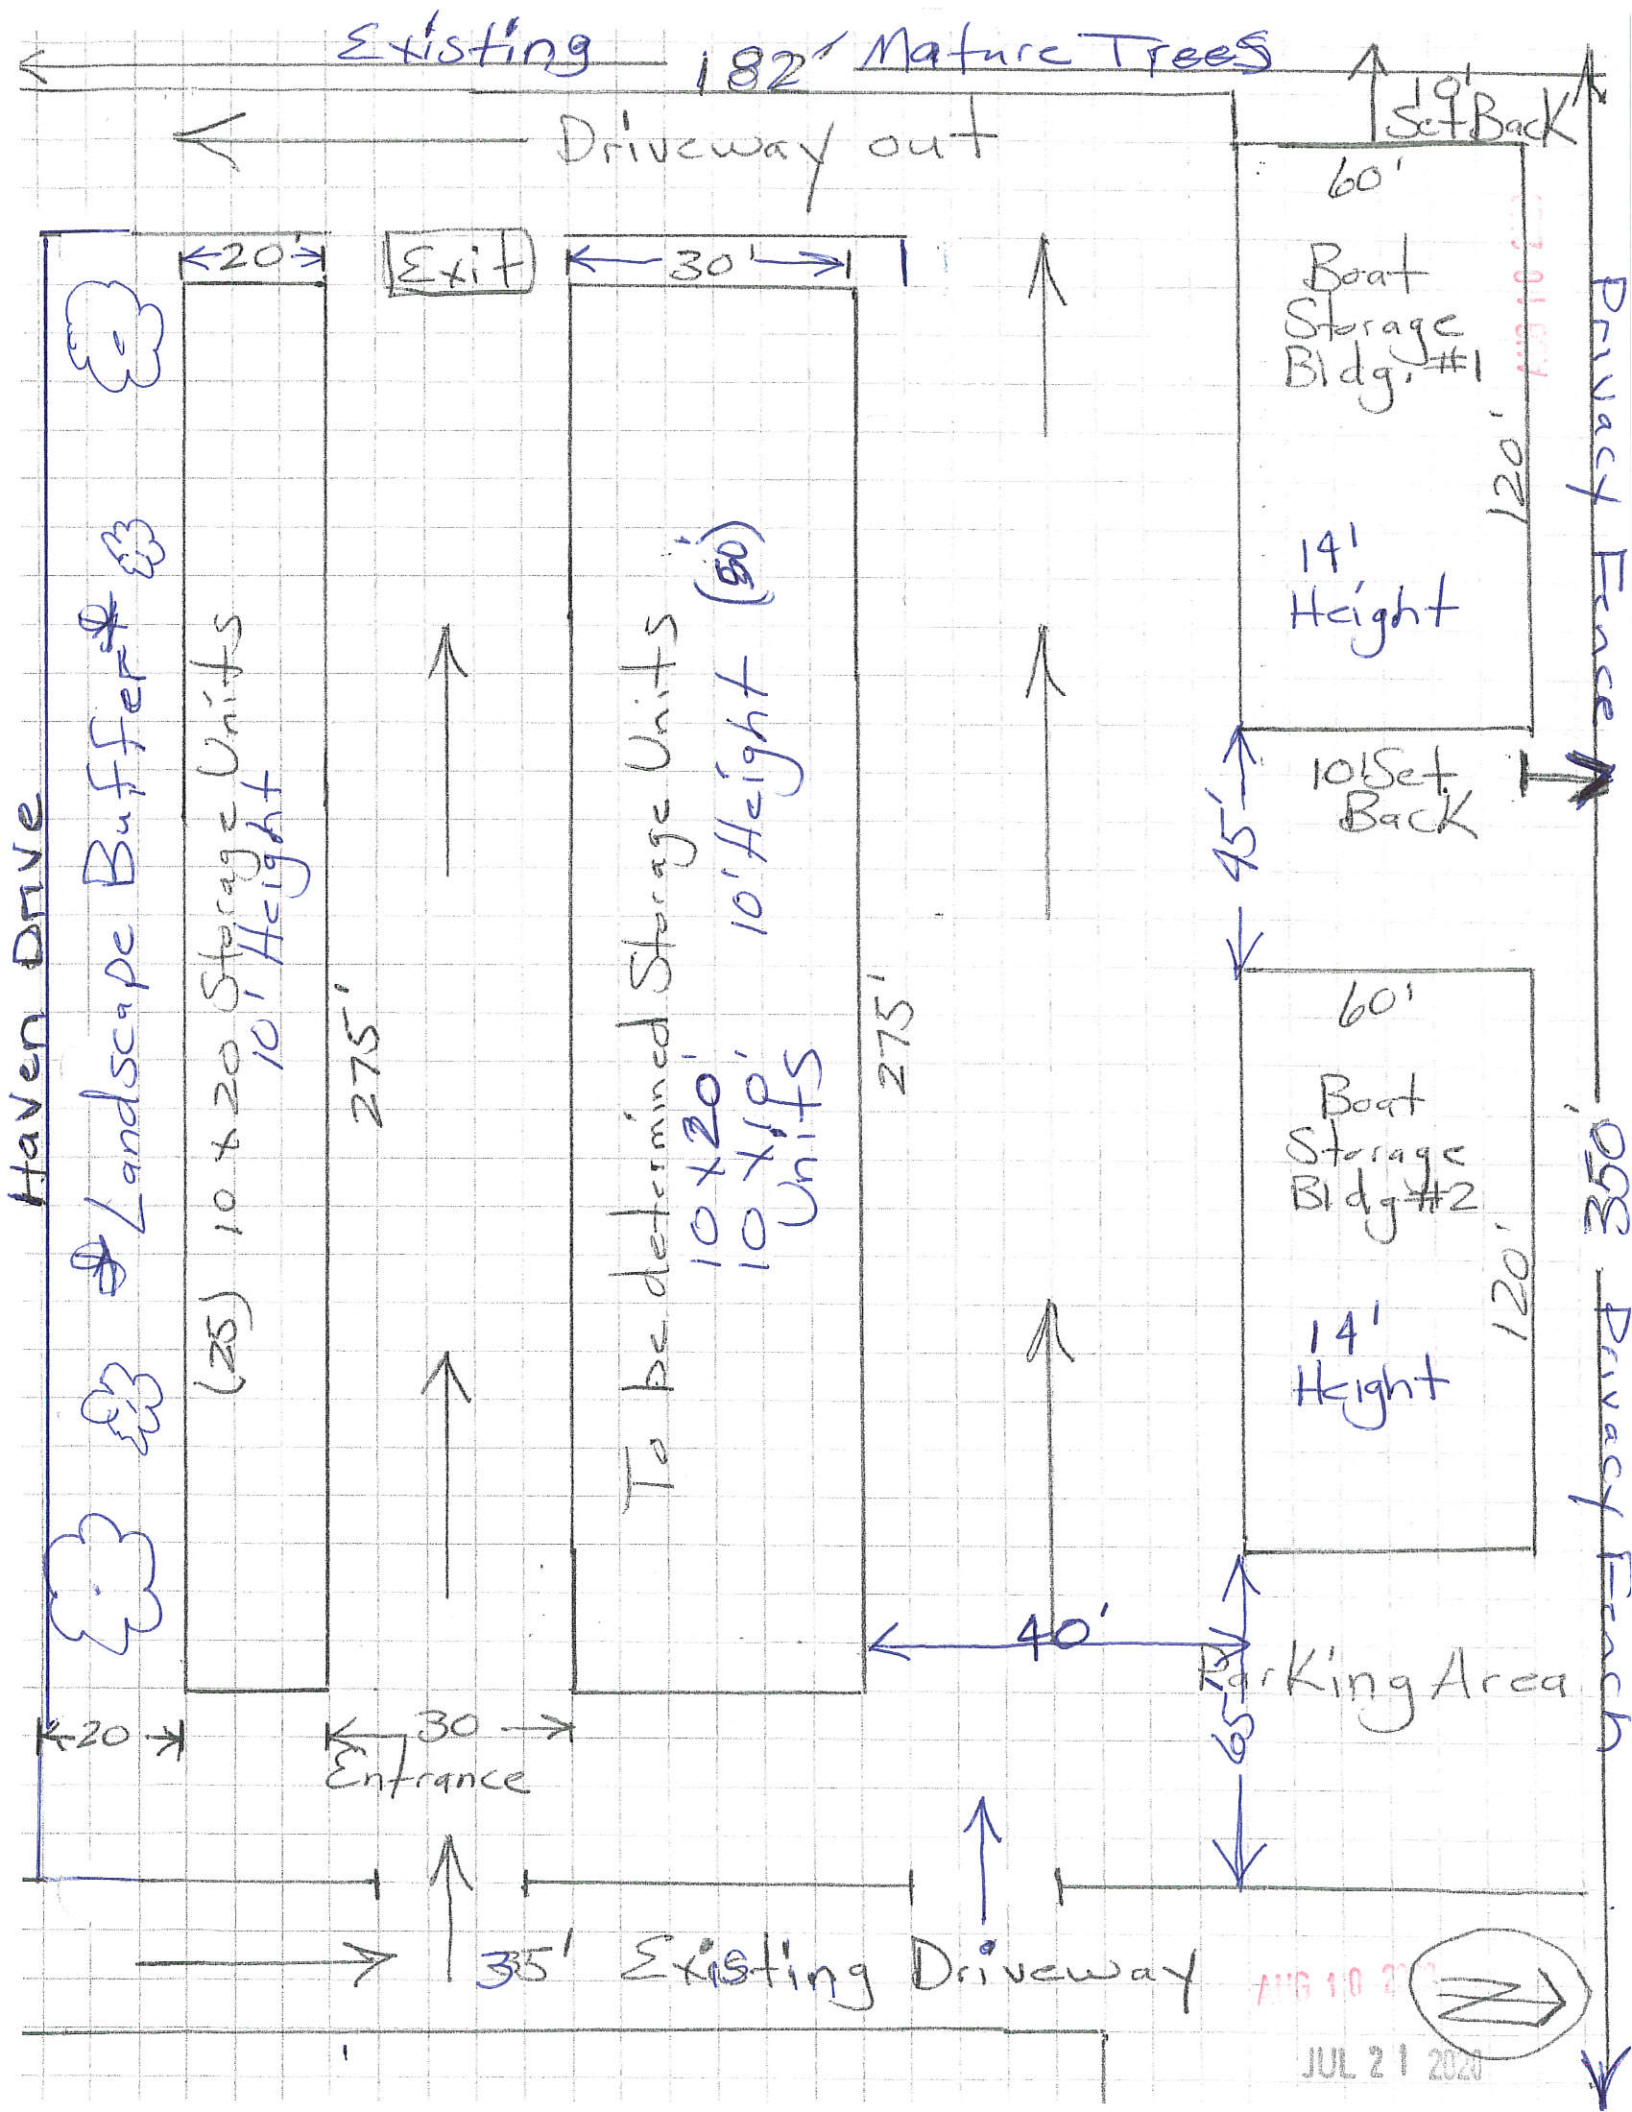
Existing 182' Mature Trees
Driveway out
19' Set Back
60'
Boat Storage Bldg. #1
120'
14' Height
Privacy Fence
10' Set Back
45'
60'
Boat Storage Bldg #2
120'
14' Height
350'
Privacy Fence
Haven Drive
Landscape Buffer
20'
Exit
30'
(25) 10 x 20 Storage Units 10' Height
275'
To be determined Storage Units 10 x 20 10 x 10 Units 10' Height (50)
275'
40'
Parking Area
65'
20
30
Entrance
35' Existing Driveway
AUG 10 2020
JUL 21 2020

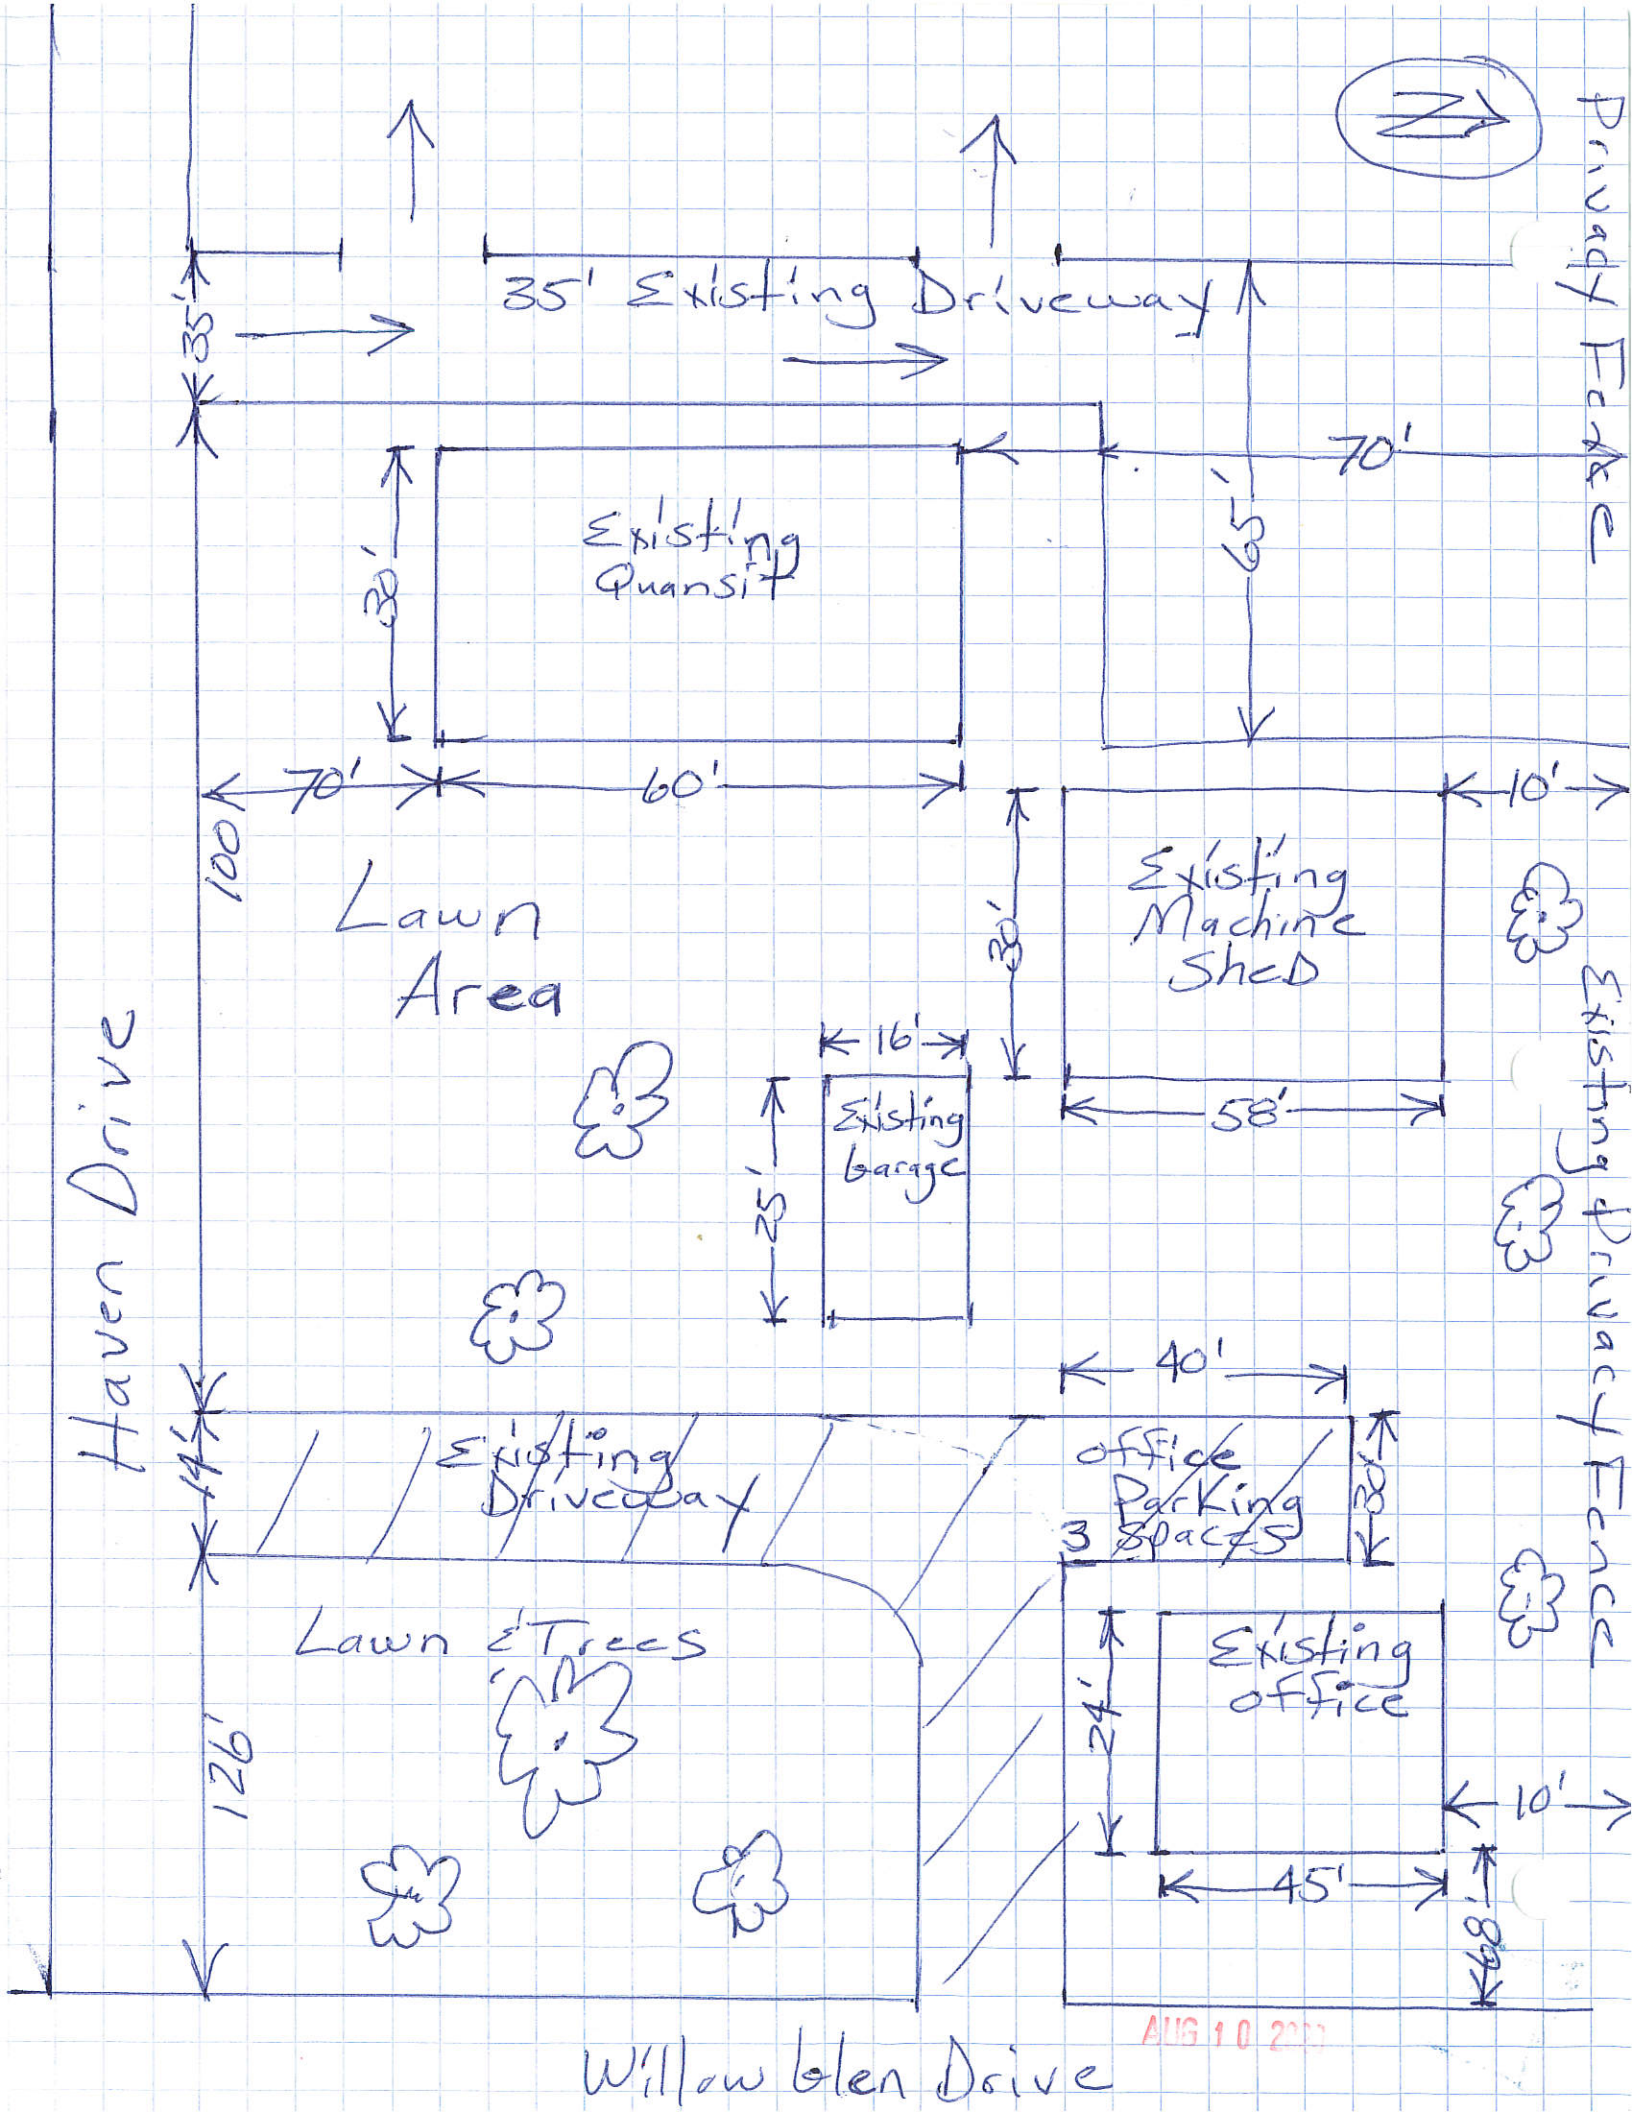

N
Privacy Fence
35' Existing Driveway
35'
70'
65'
Existing Quansit
30'
70'
60'
100
Lawn Area
10'
Existing Machine Shed
30'
58'
16'
Existing Garage
25'
Haven Drive
Existing Privacy Fence
40'
14'
Existing Driveway
office Parking 3 Spaces
30'
Lawn & Trees
Existing office
24'
126'
10'
45'
68'
Willow Glen Drive

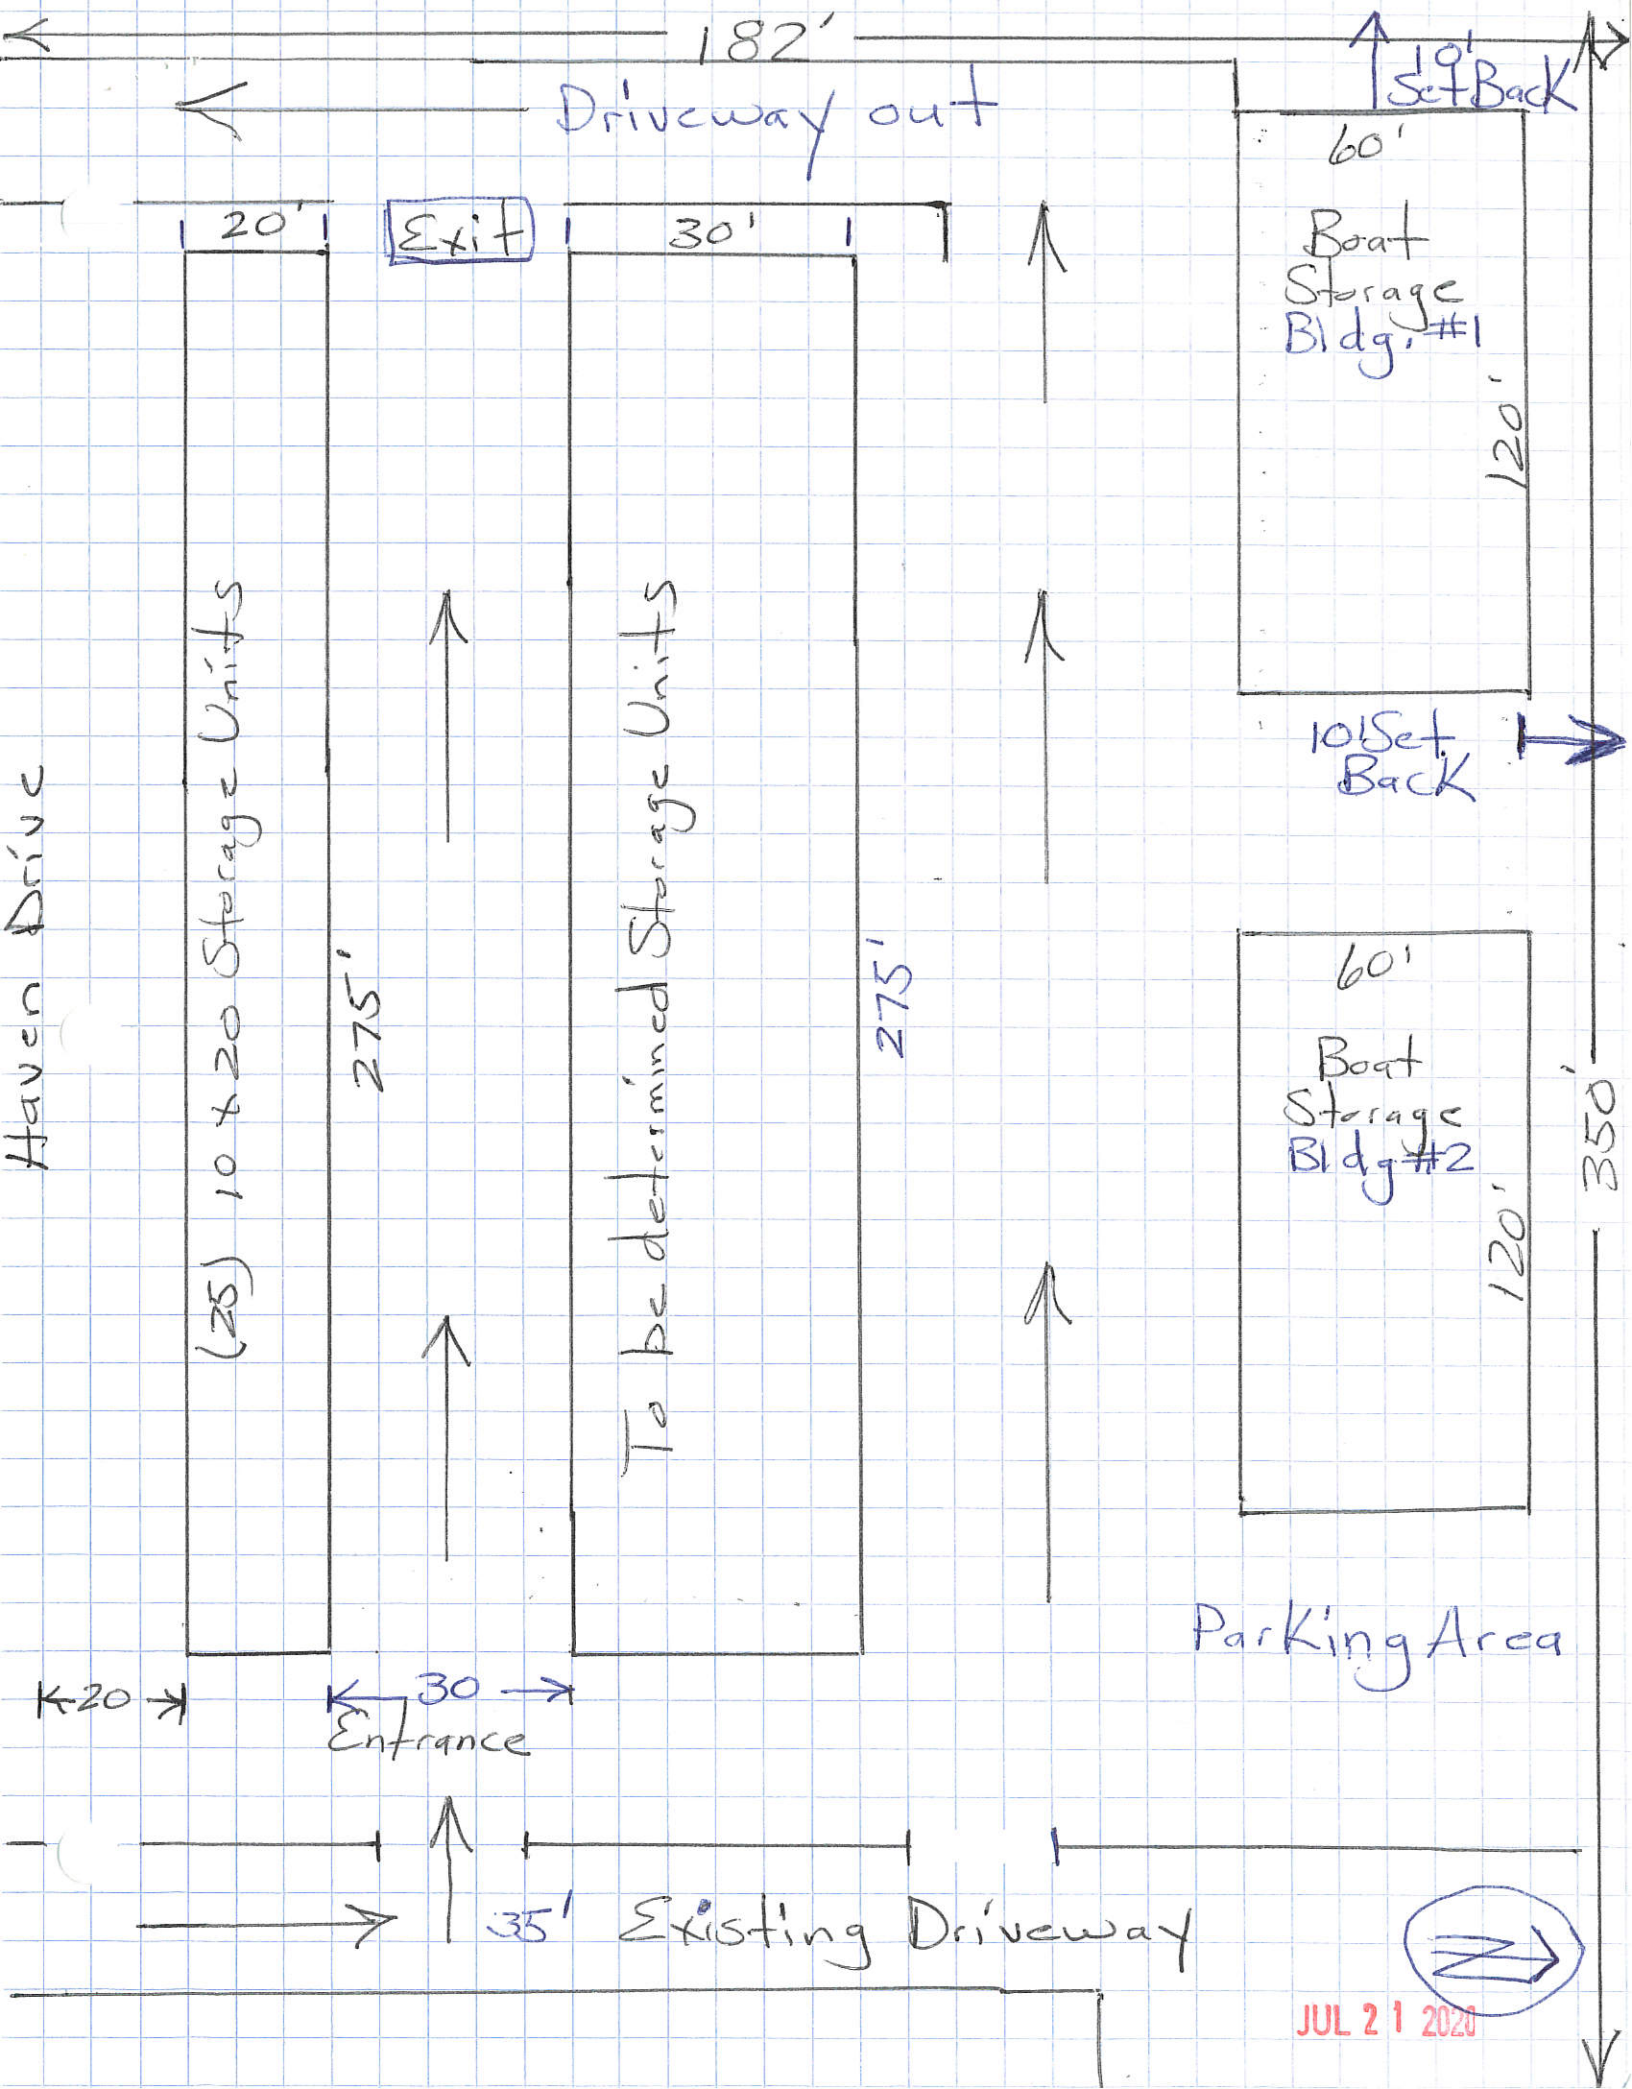
182'
Driveway out
10' Set Back
60'
Boat Storage Bldg. #1
120'
10' Set Back
20'
Exit
30'
Haven Drive
(25) 10 x 20 Storage Units
275'
To be determined Storage Units
275'
60'
Boat Storage Bldg #2
120'
350'
Parking Area
20
30
Entrance
35'
Existing Driveway

JUL 21 2020