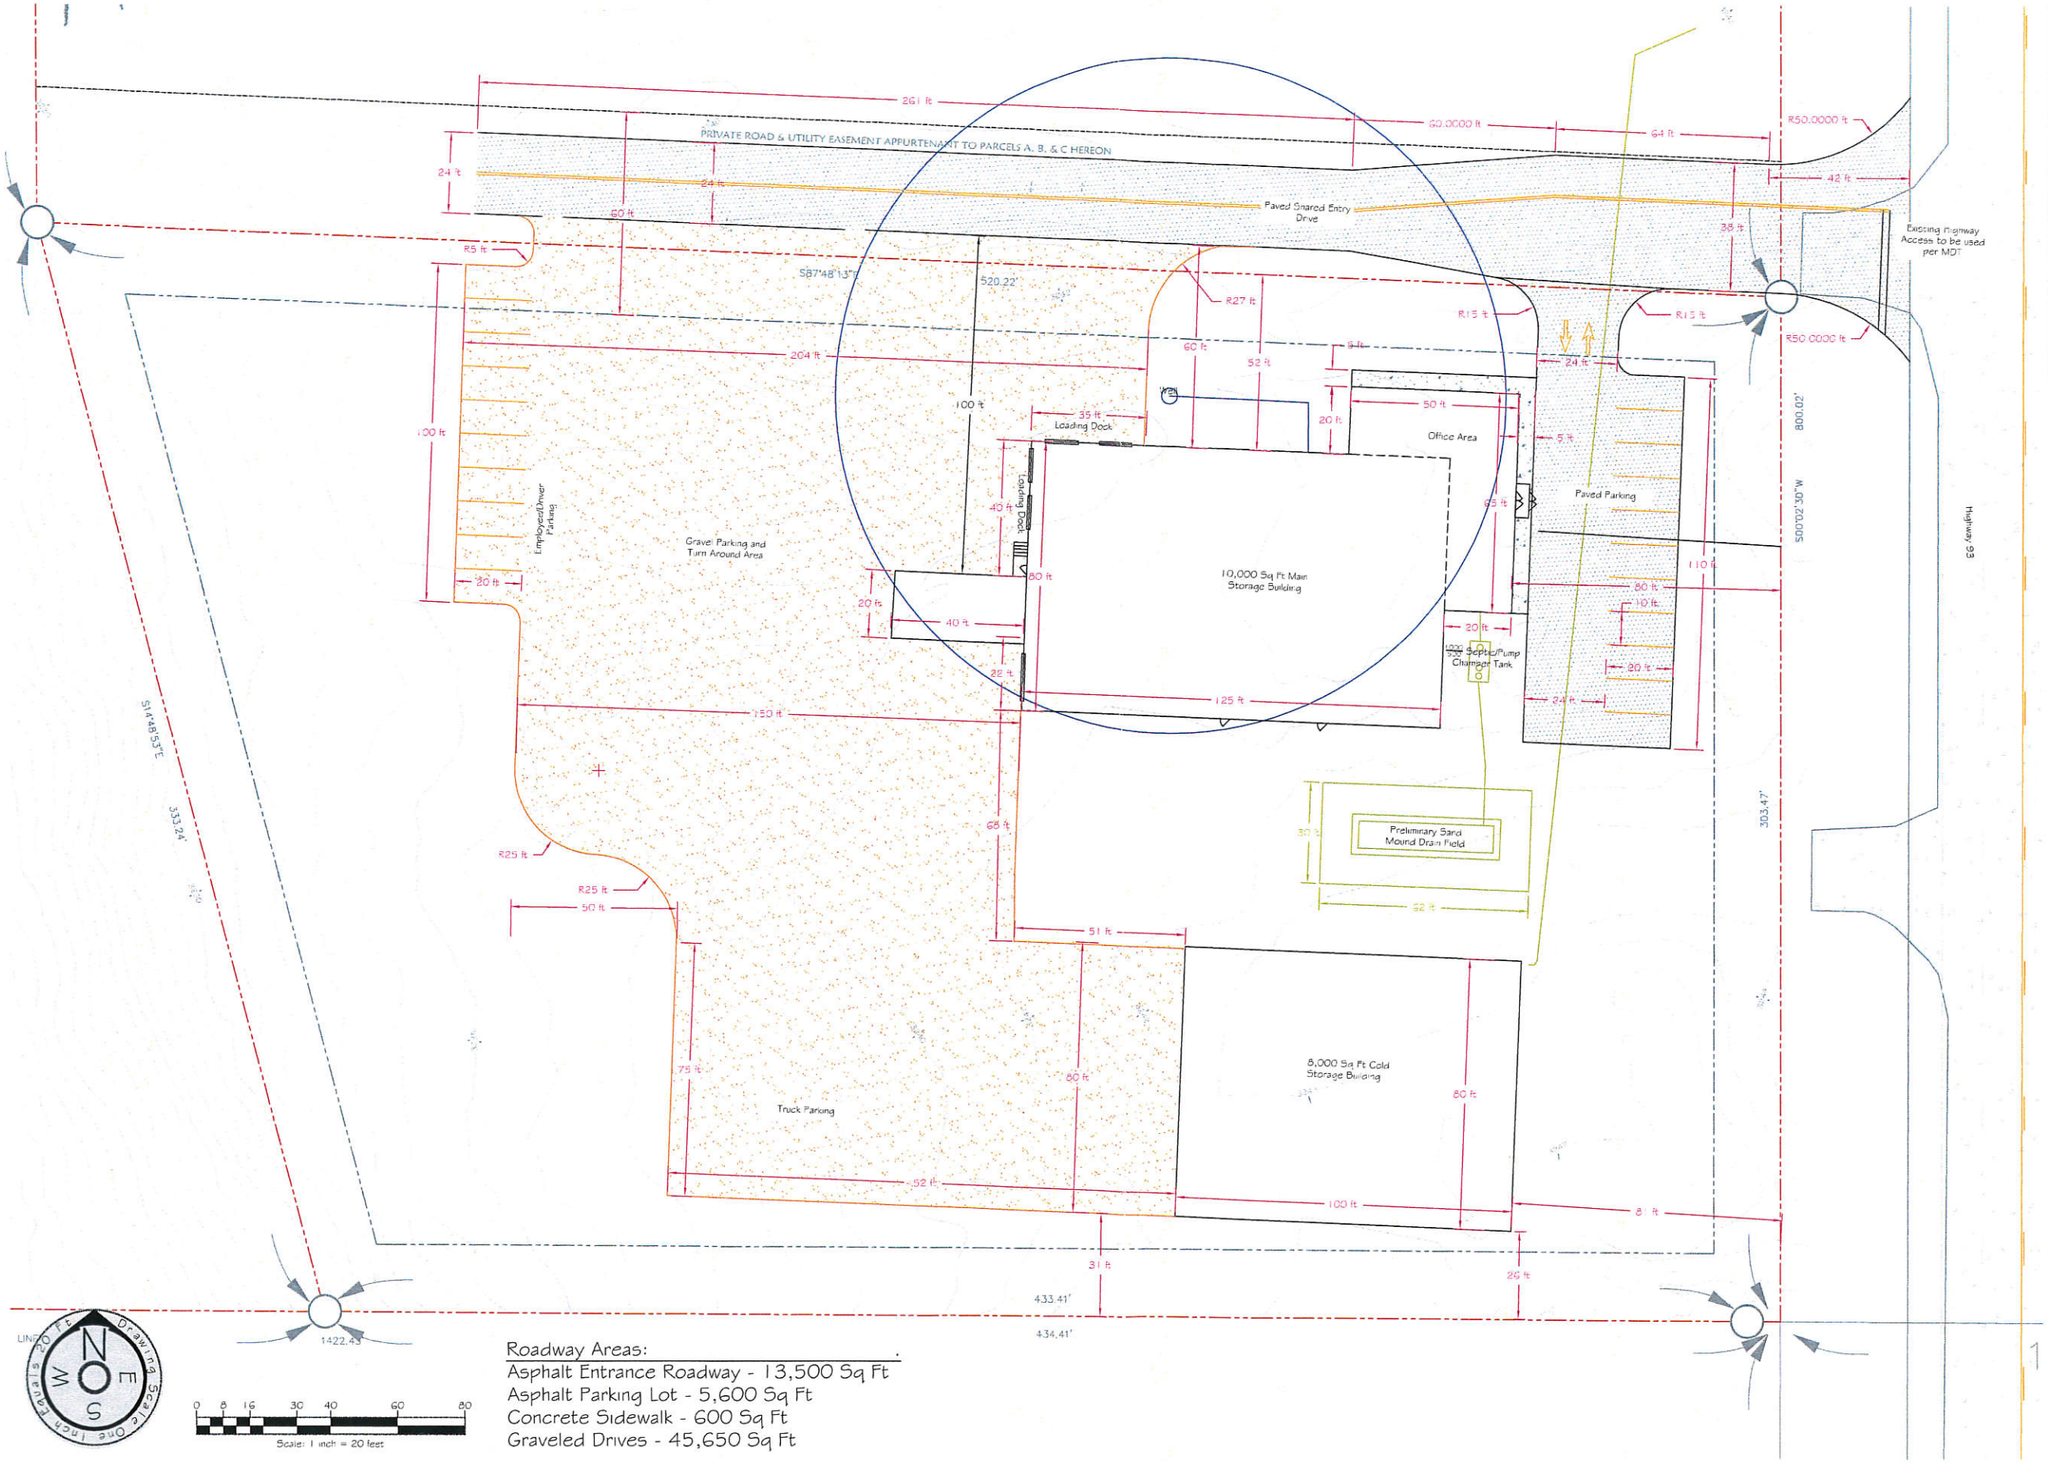


Roadway Areas:

Asphalt Entrance Roadway - 13,500 Sq Ft
Asphalt Parking Lot - 5,600 Sq Ft
Concrete Sidewalk - 600 Sq Ft
Graveled Drives - 45,650 Sq Ft

A2Z Engineering, PLLC
Kalispell, Montana
138 East Center Street
Suite A
Kalispell, MT 59901
Phone 406.755.7888
Fax 406.755.7880
A2Z-ENGINEERING.COM

REVISIONS:

DRAWN BY: R Smith
CHECKED BY: R Smith

Merganthaler Site Development Plan
2-15-16

5020 Hwy 93 South
Whitefish, MT 59937

Plan Sheet Number:

C1

FEB 22 2016