Tr. 4I = 0392350 EX N'ly Ptn: Tr. 3 = 0009585 Tr. 3 N'ly Ptn = 0010985 Tr. 46 (EX. N'ly Ptn) = 0980059 Tr. 46 N'ly Ptn: = 0010986 OK 1/20/06 JF

CERTIFICATE OF SURVEY

LOCATED IN THE NORTHWEST ONE-QUARTER (NW 1/4), SOUTHWEST ONE-QUARTER (1/4), AND SOUTHEAST ONE-QUARTER (1/4) OF SECTION 31, TOWNSHIP 29 NORTH, RANGE 21 WEST, PRINCIPAL MERIDIAN, MONTANA, FLATHEAD COUNTY, MONTANA

PURPOSE

BOUNDARY LINE ADJUSTMENT

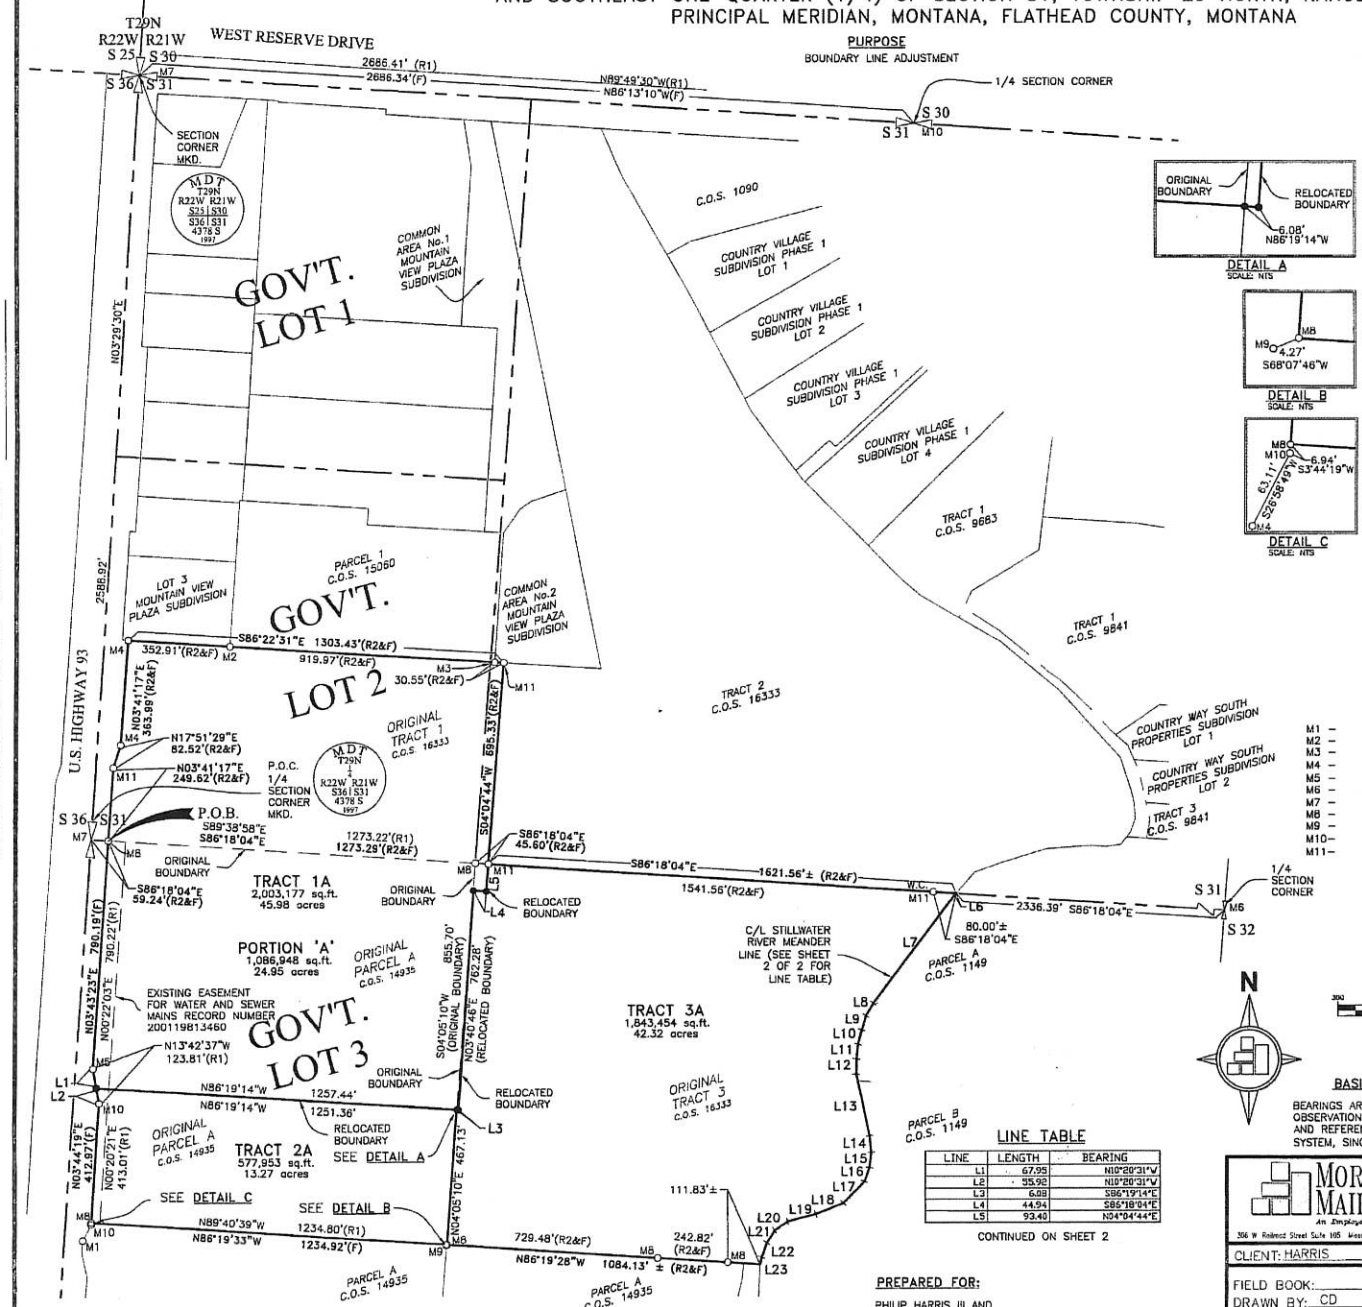

DETAIL A
SCALE: NTS

DETAIL B
SCALE: NTS

DETAIL C
SCALE: NTS

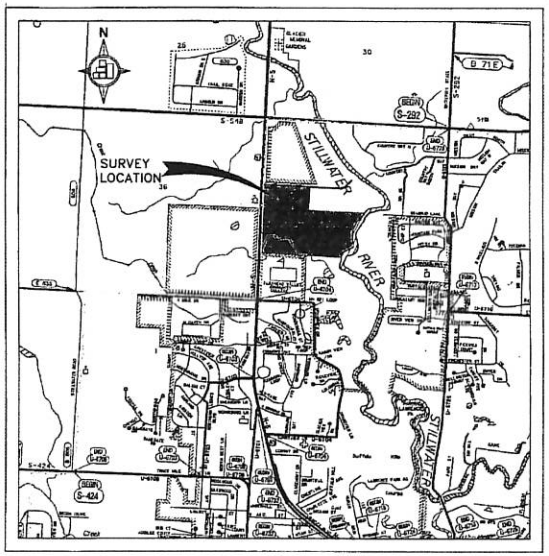

VICINITY MAP

MONUMENT DESCRIPTION

M1 – 2" A.C. MKD. HIGHWAY OF MONTANA RW 85
M2 – YPC MKD. 9525 LS
M3 – YPC MKD. 4740S SMITH
M4 – 2" A.C. MKD. HIGHWAY OF MONTANA RW 100
M5 – 2" A.C. MKD. HIGHWAY OF MONTANA RW 80
M6 – A.C. ILLEGIBLE
M7 – FOUND 3 1/4" BRASS CAP
M8 – YPC MKD. 7681S BRIEN
M9 – YPC MKD. 5123
M10 – 2" A.C. MKD. HIGHWAY OF MONTANA RW 110
M11 – 2" A.C. MKD. MORRISON-MAIERLE, INC. 10692 ES

LEGEND

O	FOUND MONUMENT AS DESCRIBED
●	SET 2" ALUMINUM CAP MARKED MORRISON-MAIERLE 14443 LS ON 5/8" DIAMETER 18" LONG REBAR
YPC	YELLOW PLASTIC CAP
A.C.	ALUMINUM CAP
MKD.	MARKED
C/L	CENTER LINE
C.O.S.	CERTIFICATE OF SURVEY
W.C.	WITNESS CORNER
P.O.B.	POINT OF BEGINNING
P.O.C.	POINT OF COMMENCEMENT
(F)	FOUND
(R1)	RECORD PER COS 14935
(R2)	RECORD PER COS 16333
NTS	NOT TO SCALE
— — —	PLSS LINE

N

GRAPHIC SCALE
300 0 150 300
(IN FEET)
1 inch = 300 ft.

BASIS OF BEARING

BEARINGS ARE GRID, DERIVED FROM GPS OBSERVATIONS WITH SURVEY-GRADE RECEIVERS AND REFERENCED TO THE MONTANA COORDINATE SYSTEM, SINGLE ZONE, NAD83 (CORS).

LINE TABLE

LINE	LENGTH	BEARING
L1	67.95	N10°20'31"W
L2	55.92	N10°20'31"W
L3	6.08	S86°19'14"E
L4	44.94	S85°18'04"E
L5	93.40	N04°04'44"E

CONTINUED ON SHEET 2

PREPARED FOR:

PHILIP HARRIS III AND DONNA L. HARRIS

RECORD #

MORRISON MAIERLE, INC.
ENGINEERS SCIENTISTS SURVEYORS PLANNERS SINCE 1945
An Employee-Owned Company
356 W Railroad Street Suite 105 Missoula, MT. 59802 - Phone: (406) 542-6580 Fax: (406) 543-0310

CLIENT: HARRIS

FIELD BOOK:
DRAWN BY: CD
CHECKED BY: SRS
DATE: 11/3/2005
SCALE: 1"=300'
PROJ #: 3919.004

CERTIFICATE OF SURVEY NO.

1/4 SEC.	SECTION	TOWNSHIP	RANGE
	31	29N	21W

PRINCIPAL MERIDIAN, MONTANA
FLATHEAD COUNTY, MONTANA
PLOTTED DATE: Jan/18/2006
DRAWING NAME: M:\3919\004\Acad\fplat\COS-XXXX.dwg
SHEET 1 OF 2

CERTIFICATE OF SURVEY

COS 17132