FEB 18 2016

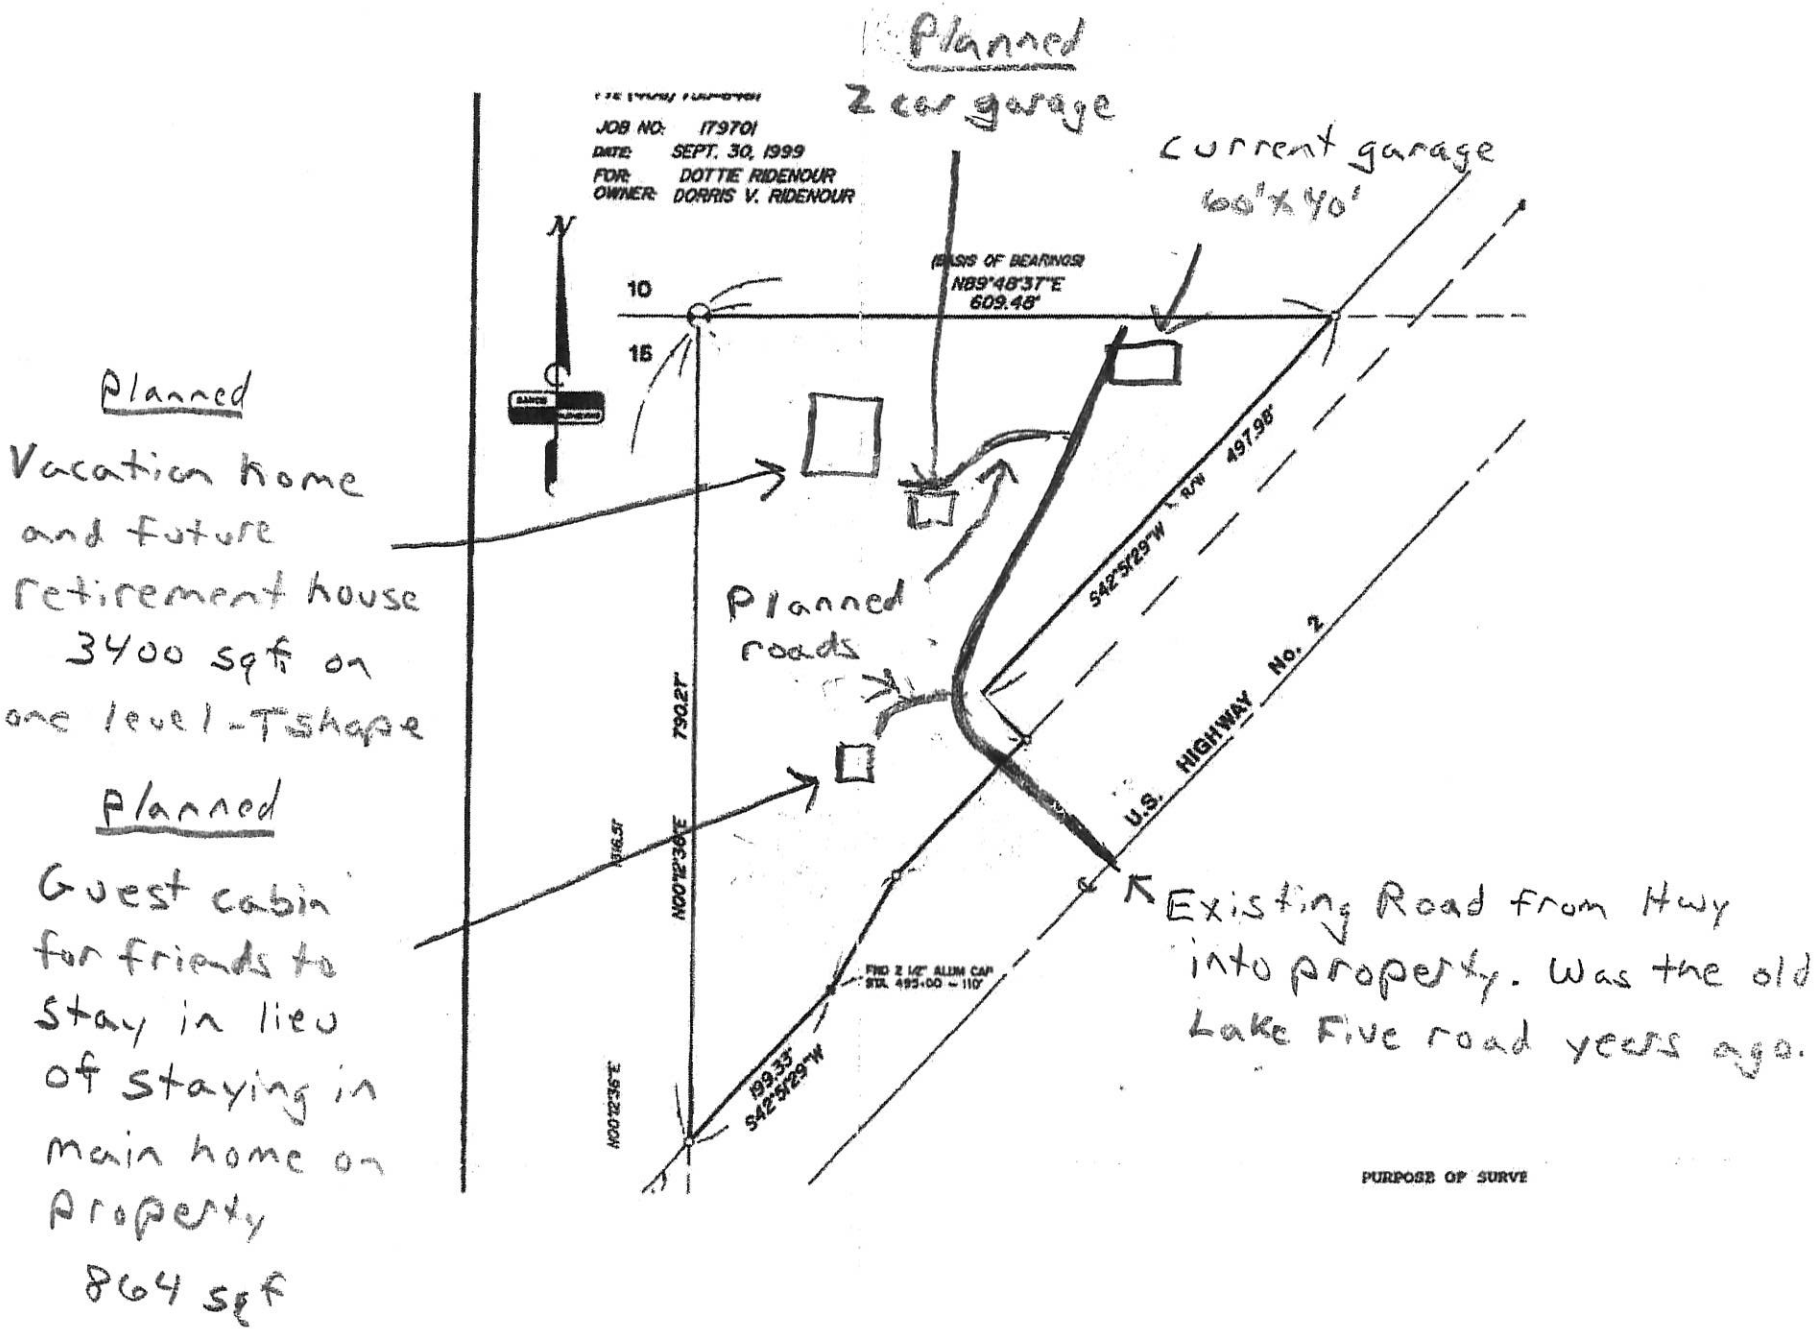
Planned
2 car garage
JOB NO: 179701
DATE: SEPT. 30, 1999
FOR: DOTTIE RIDENOUR
OWNER: DORRIS V. RIDENOUR
N
BASIS OF BEARINGS
N89°48'37"E
609.48'
10
15
current garage
60'x40'
Planned
Vacation home
and future
retirement house
3400 sqft on
one level - T shape
Planned
roads
S42°51'29"W R/W 497.98'
U.S. HIGHWAY No. 2
790.27'
N00°12'30"E
Planned
Guest cabin
for friends to
stay in lieu
of staying in
main home on
property
864 sqf
Existing Road from Hwy
into property. Was the old
Lake Five road years ago.
FND 2 1/2" ALUM CAP
STA. 495+00 ~ 110'
199.33'
S42°51'29"W
N00°12'30"E
PURPOSE OF SURVE