NOTE:

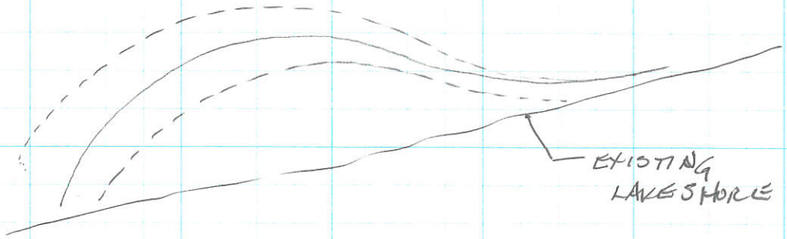

- SPIT IS SHAPED LIKE QUESTION MARK
- STONE IS HEAVIER, WIDER AND TALLER AT LEADING EDGE. IT TAPERS DOWN IN SIZE TO THE "TAIL" OF THE QUESTION MARK.

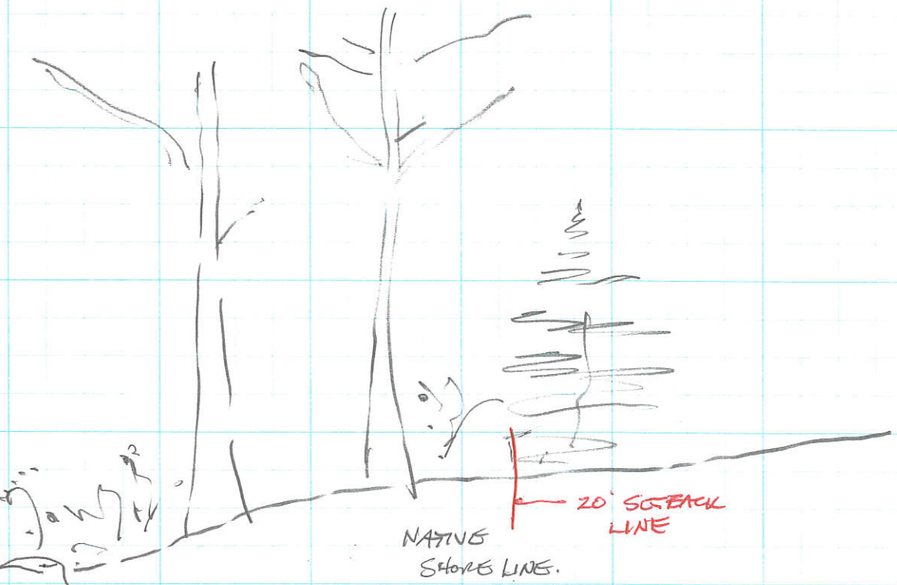

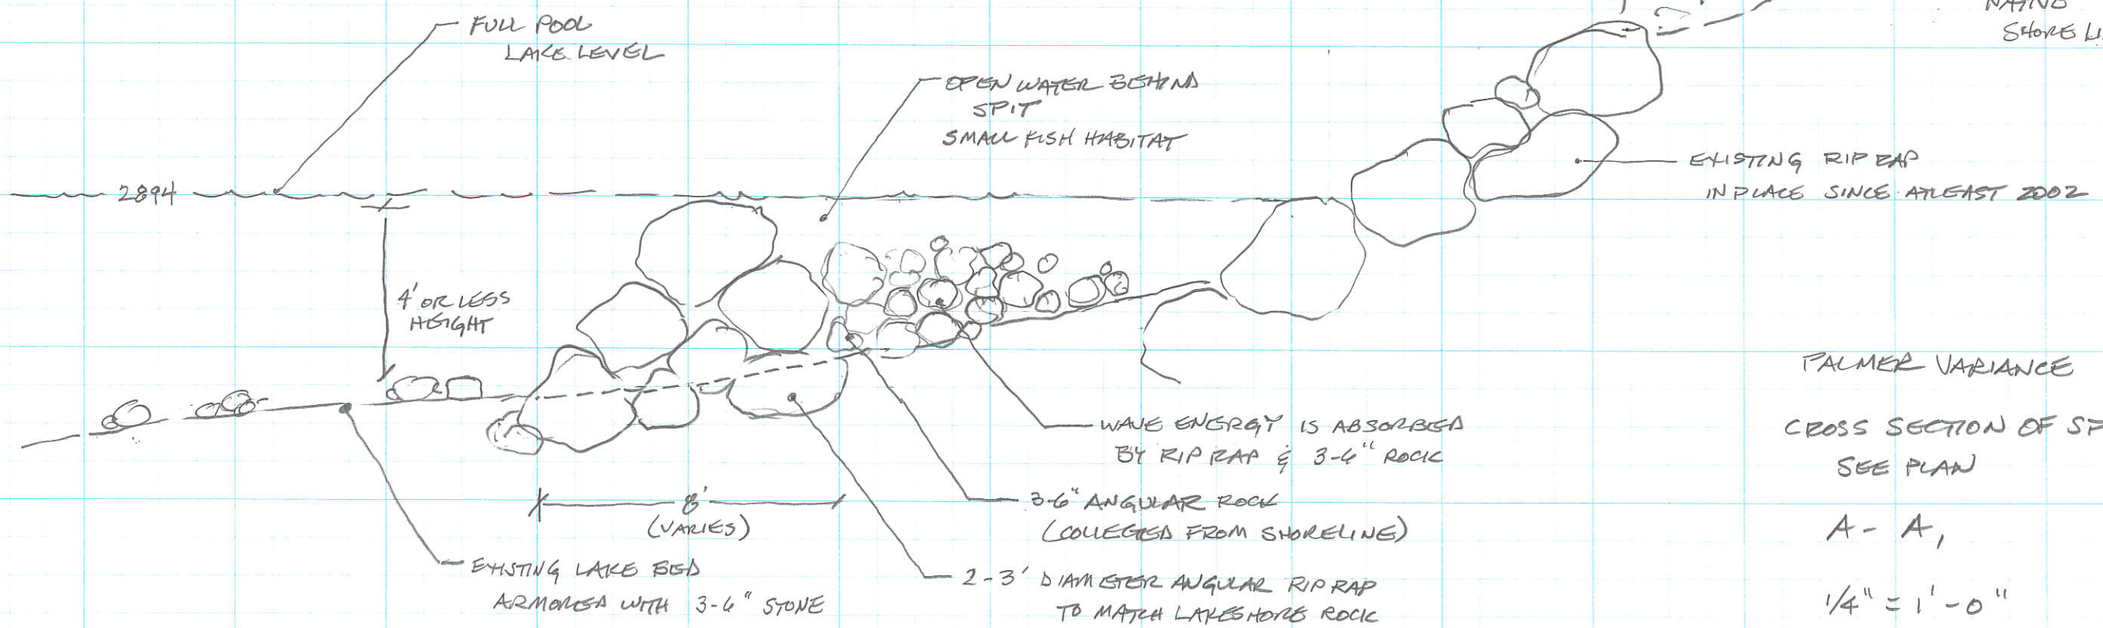

SPIT IS LARGEST, TALLER, WIDER AND STRONGER AT WEST END AND TAPERS DOWN IN SIZE AT THE EAST END.

PALMER VARIANCE

CROSS SECTION OF SPIT -
SEE PLAN

A - A,

1/4" = 1'-0"

MAR 1 - 2013