Vicinity Map for:
Whitefish Hills Village

In Sections 24, 25 & 26, T.30N., R.22W., P.M.,M., Flathead County, Montana

SCALE : 1" = 2000'

0 1000' 2000'

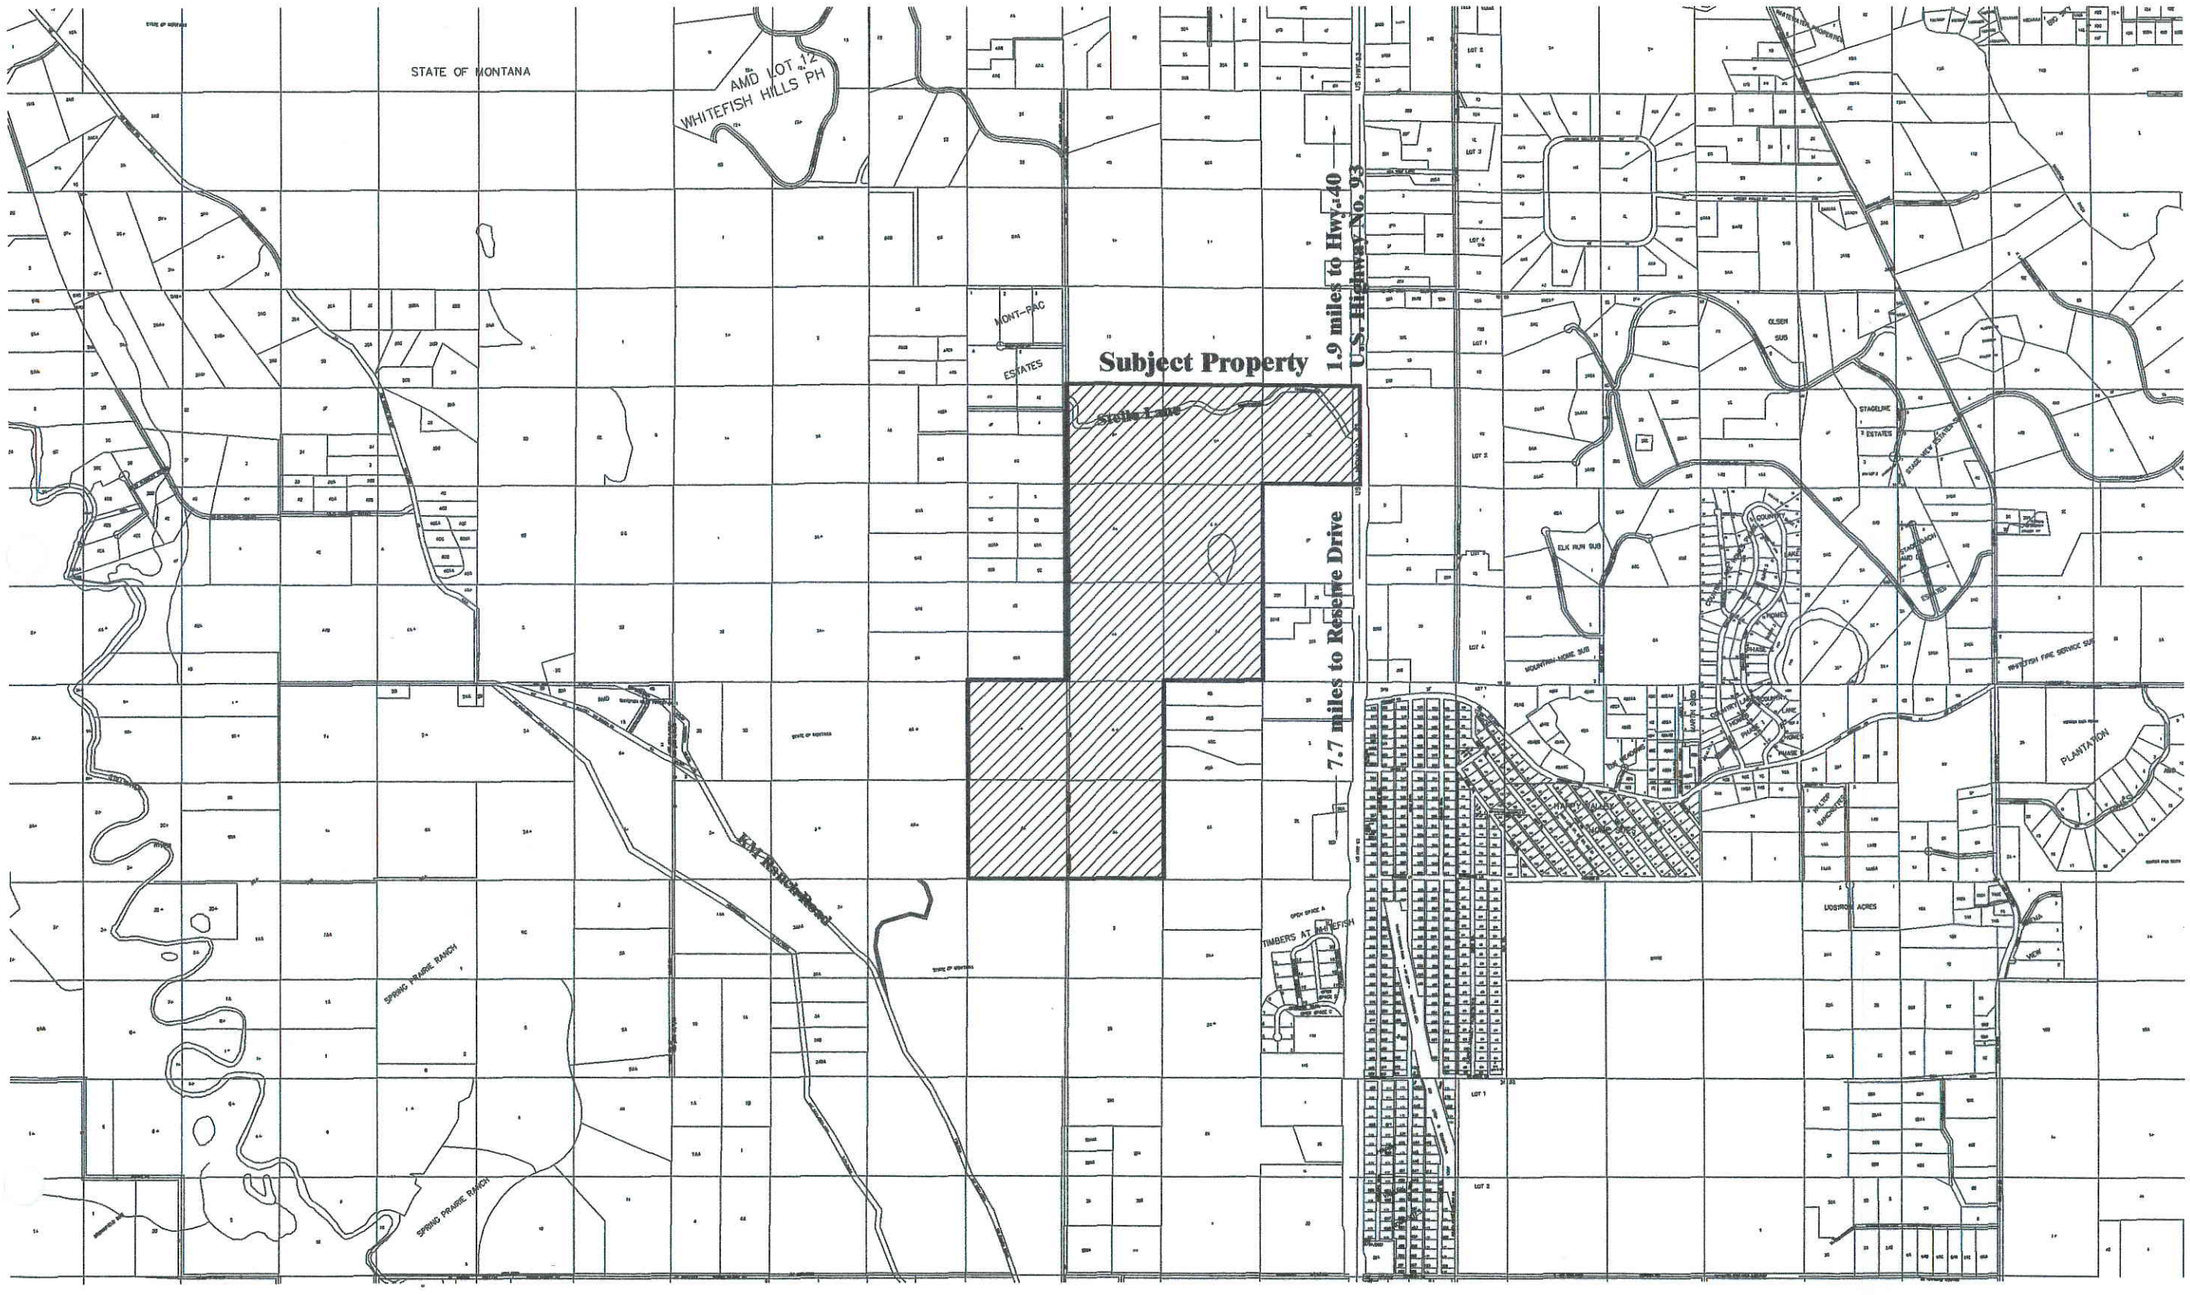

APR 1 4 2017

Project: 00730

By: SANDS SURVEYING, Inc.
2 Village Loop
Kalispell, MT 59901
(406) 755-6481

JOB NO: 60747 (Project 00730)
DATE: February 25, 2010
REVISED: October 19, 2010
FOR/OWNER: Whitefish Hills Village, LLC

Vertical Datum: NAVD 88
Contour Interval: 1'

Preliminary Plat of:
Whitefish Hills Village

In the W1/2 & NE1/4 Section 24, NW1/4 Section 25, & NE1/4 Section 26,
T.30N., R.22W., P.M.,M., Flathead County, Montana

Total Area:	437.861 Ac.
Lots (net):	256.569 Ac.
Open Space (net):	152.149 Ac.
Roads:	29.143 Ac.

SCALE: 1" = 200'

REVISED: October 19, 2010
FOR/OWNER: Whitefish Hills Village, LLC

Vertical Datum: NAVD 88
Contour Interval: 1'

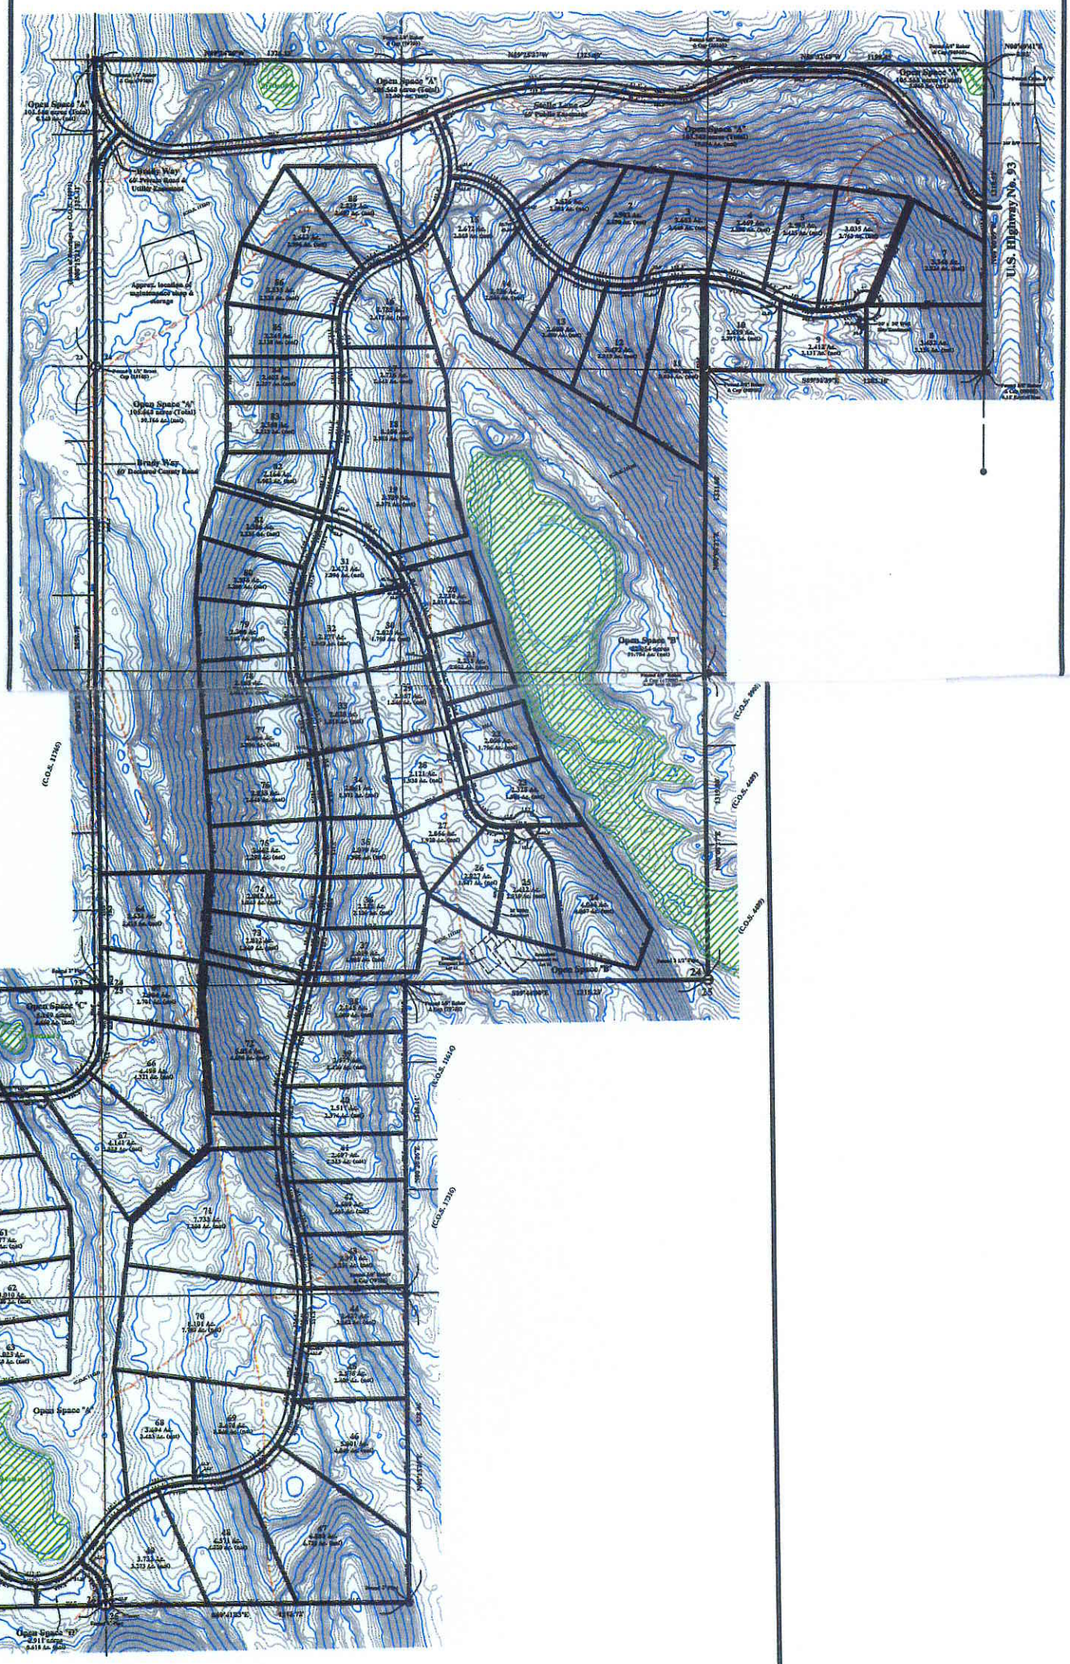

APR 14 2011