PRELIMINARY PLAT OF HALFMOON MEADOW SUBDIVISION

PARCEL 1 C.O.S. #17842

IN THE W1/2 NW1/2, SEC. 12, T30N, R21W, P.M.,M., FLATHEAD COUNTY

FOR PRAIRIE DOG DEVELOPMENT, LLC.

DATE: FEBRUARY 23, 2015

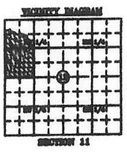

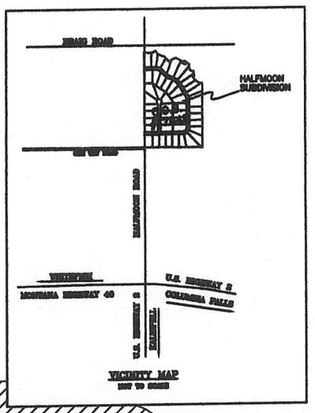

CERTIFICATE OF DEDICATION

I, Jim McIntyre of Prairie Dog Development, LLC, the undersigned property owner, do hereby certify that I have caused to be surveyed and platted into lots all the following described property as described in the Certificate of Dedication, and shown by the annexed plat or map and situated in Flathead County, Montana:

That portion of the West one-half of the Northwest one-quarter (W1/2 NW1/4) of Section Twelve (12), Township Thirty North (T30N), Range Twenty-one West (R21W), Principal Meridian, Montana, more particularly described as follows:

Beginning at the West one-quarter (W1/4) corner of said Section Twelve (12); thence North00°10'23"East 2173.05 feet along the westerly boundary of said Section Twelve (12) to the thread of Trumble Creek; thence the following forty-one (41) courses and distances along said thread: South67°46'03"East 102.80 feet, North46°01'39"East 30.68 feet, South67°54'59"East 78.91 feet, North49°06'33"East 78.29 feet, South31°50'15"East 43.89 feet, South39°00'27"East 41.71 feet, South05°00'25"East 61.85 feet, South26°05'45"East 84.53 feet, North82°41'09"East 43.82 feet, South44°44'15"East 38.35 feet, South22°39'25"East 28.19 feet, South37°01'07"East 18.09 feet, South40°06'05"East 67.78 feet, North84°43'39"East 40.80 feet, North61°01'03"East 61.29 feet, North52°10'21"East 84.89 feet, South03°03'24"East 33.42 feet, South62°02'46"East 138.40 feet, South29°00'60"East 84.89 feet, South03°01'39"East 31.01 feet, South89°22'03"East 28.16 feet, North17°55'11"West 60.94 feet, South53°36'07"East 43.05 feet, South82°46'25"East 44.87 feet, South80°05'53"East 53.14 feet, South42°33'57"East 28.80 feet, South03°00'13"West 70.69 feet, South60°23'58"East 41.19 feet, South01°08'04"East 27.83 feet, South76°05'14"East 49.80 feet, North67°08'29"East 28.94 feet, South05°16'37"West 38.11 feet, South16°08'30"East 38.12 feet, South07°11'55"East 49.74 feet, South69°10'26"East 41.85 feet, South37°11'11"East 71.44 feet, South55°44'24"East 41.80 feet, South39°34'09"East 58.03 feet, South74°01'07"East 52.00 feet, South81°40'25"East 32.82 feet, North84°05'40"East 18.82 feet to the easterly boundary of the West one-half of the Northwest one-quarter (W1/2 NW1/4) of said Section Twelve (12); thence South00°12'46"East 1465.00 feet along said easterly boundary of the West one-half of the Northwest one-quarter (W1/2 NW1/4) corner; thence North89°36'01"West 1316.19 feet along the southerly boundary of the Northwest one-quarter (NW1/4) of said Section Twelve (12) to the point of beginning and containing 58.558 acres of land, gross measure, more or less. All as shown hereon.

Subject to and together with all appurtenant easements of record.

The above described tract of land is to be known and designated as HALFMOON MEADOW SUBDIVISION.

LEGEND

- PROPERTY LINE & PROPOSED LOT LINES
- CENTERLINE OF ACCESS RIGHT OF WAY
- HALFMOON ROAD RIGHT OF WAY/PROPOSED EASEMENTS
- PHASE 1
- 3085 — 1' CONTOUR LINES
- TOB — TOP OF BANK
- BARBED WIRE FENCE
- EXISTING PAVED ROADWAY, HALFMOON ROAD
- UTILITY POLE
- UNDERGROUND COMMUNICATION LINE
- G — UNDERGROUND GAS LINE
- OVERHEAD UTILITY LINES
- TELEPHONE PEDESTAL
- ∇_7 TEST HOLE
- WEST 1/4 CORNER, SECTION 12 FOUND 2" DIAM. ALUMINUM CAP
- NORTHWEST CORNER, SECTION 12 FOUND 3/4" DIAM. PIPE W/PLUG
- 1/16 CORNER, SECTION 12 (FOUND AS NOTED)
- SET 5/8" REBAR W/CAP STAMPED #15627LS
- COMPUTED POINT
- P.O.B. POINT OF BEGINNING
- (M) MEASURED DISTANCE
- (R) RECORD DISTANCE
- N/F OWNERSHIP, NOW OR FORMERLY
- ZONE "A", MAP 30029C1115G
- PROPOSED WELL W/100' ISOLATION ZONE

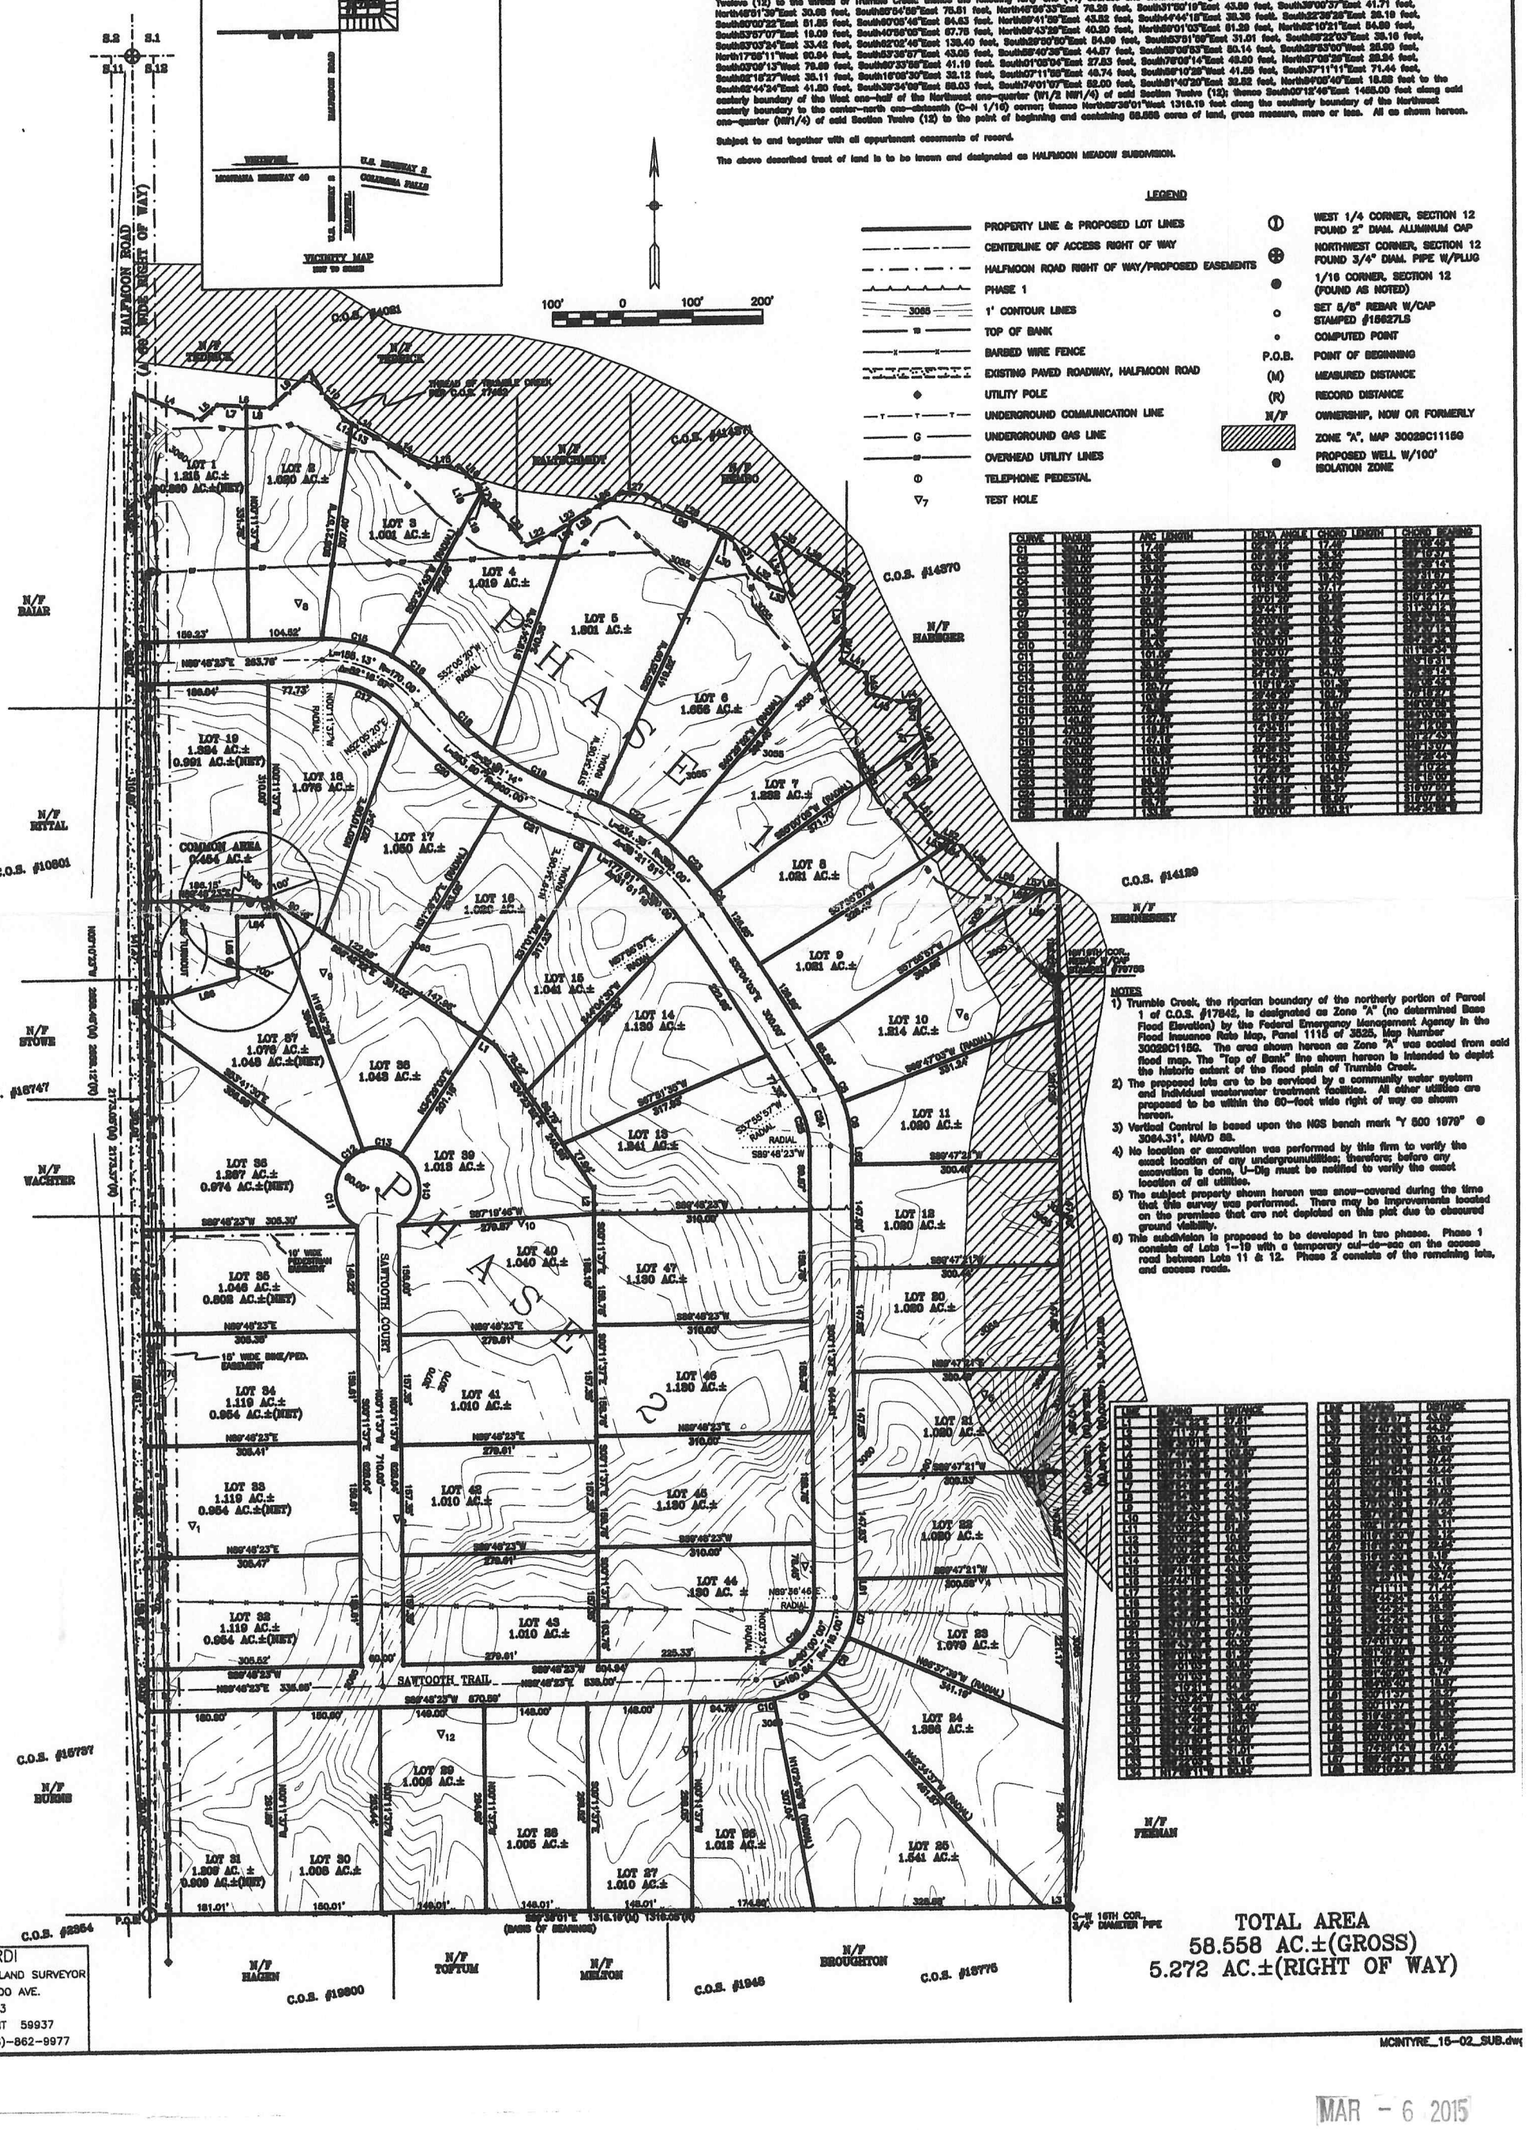

CURVE	RADIUS	ARC LENGTH	DELTA ANGLE	CHORD LENGTH	CHORD BEARING
C1	170.00'	17.49'	5°53'42"	17.48'	S89°49'24"E
C2	170.00'	36.00'	12°07'54"	35.93'	S83°42'51"E
C3	170.00'	36.00'	12°07'54"	35.93'	S71°34'57"E
C4	170.00'	18.49'	6°14'00"	18.48'	S65°08'54"E
C5	170.00'	37.49'	12°38'24"	37.42'	S57°58'24"E
C6	170.00'	60.00'	20°13'36"	59.68'	S43°51'36"E
C7	170.00'	60.00'	20°13'36"	59.68'	S23°38'00"E
C8	170.00'	61.49'	20°43'48"	61.15'	S03°08'18"E
C9	170.00'	37.49'	12°38'24"	37.42'	S15°40'30"W
