Bailey Minnich

From: Contact@flatheadlaw.com
Sent: Friday, June 01, 2012 2:34 PM
To: Bailey Minnich
Subject: Riley map
Attachments: COS Exhibit map.pdf

Bailey,

Attached is the map. The deck shown on the map has been removed. The variance is for the existing house as the original builders built it too close to the property line. If you have any questions please feel free to contact me. Thank you for all your help.

Thanks,
Cathy
Secretary to Peter F. Carroll
--
Peter F. Carroll Attorney at Law 715 S. Main St. Kalispell, Montana
59901 406-755-6330

EXHIBIT

TRACT 1 C.O.S. 8534

ɔV'T. LOT 15 SEC. 6, T.27N., R.24W., P.M.,M.

FLATHEAD COUNTY, MONTANA

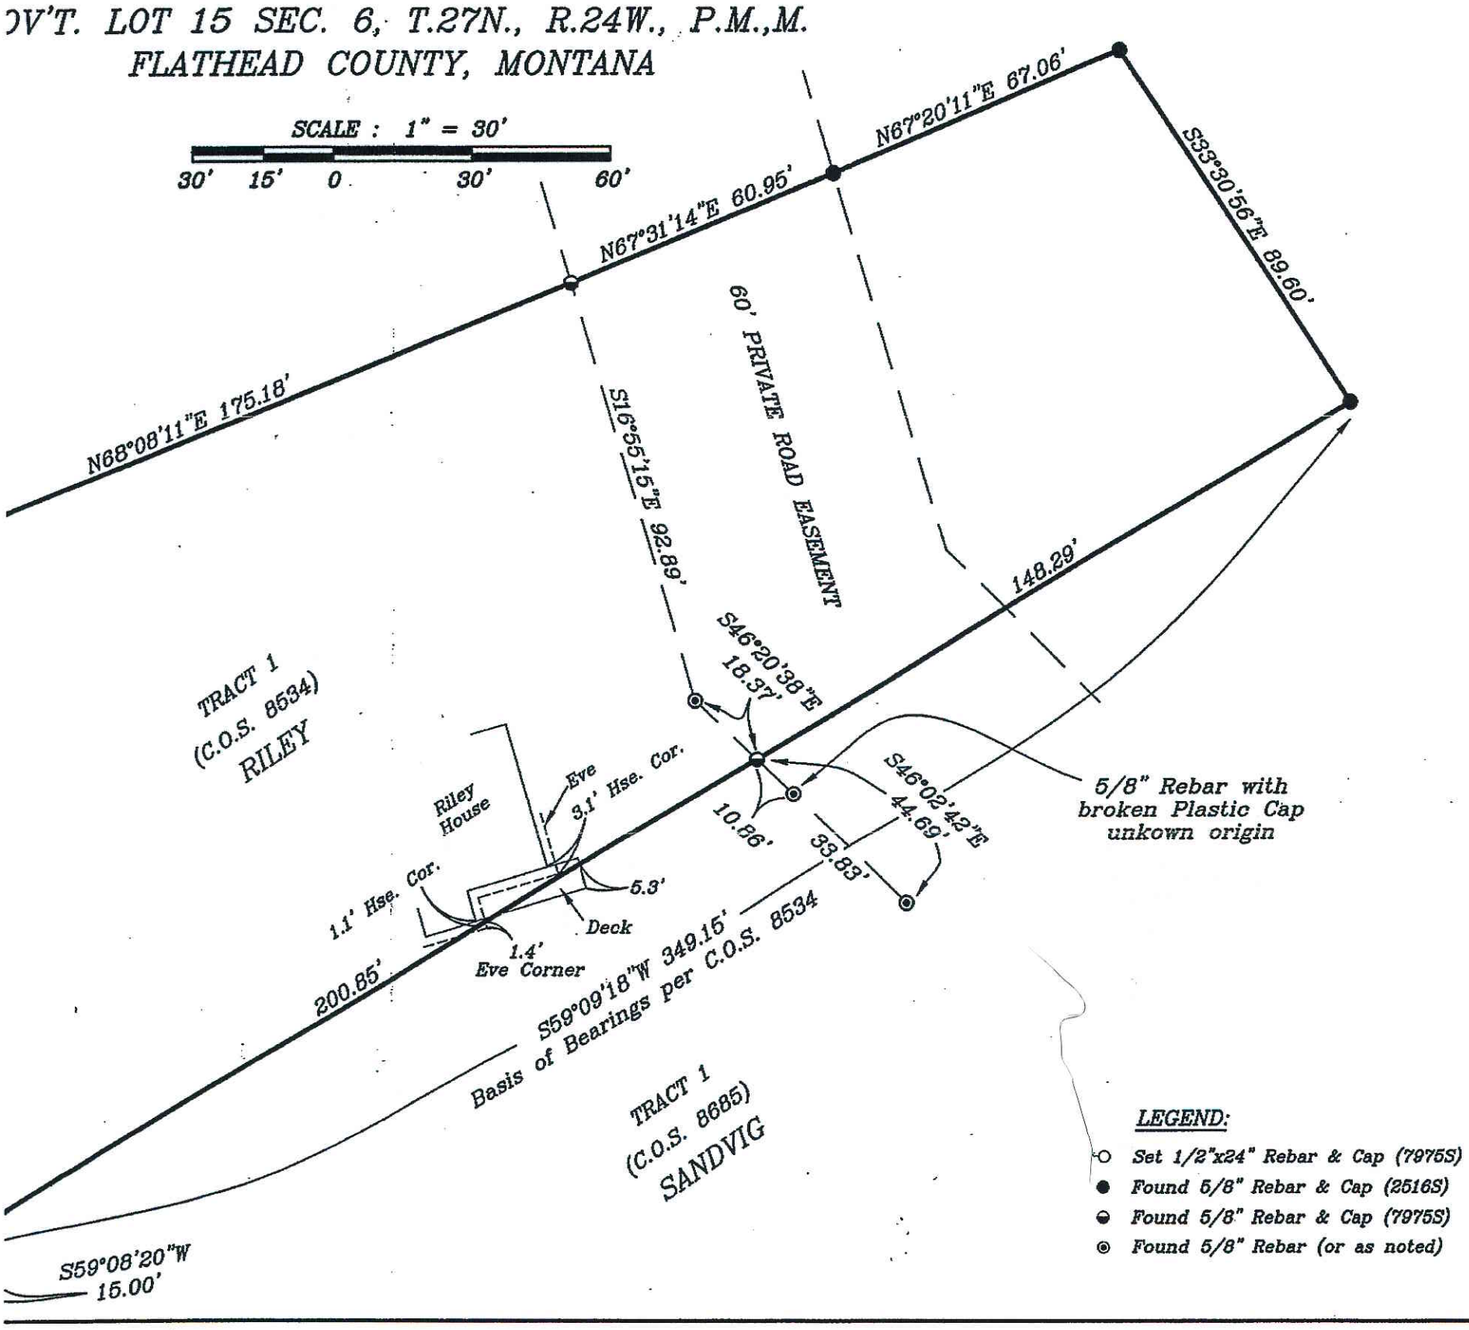

RECEIVED
JUN - 1 2012
FLATHEAD COUNTY
PLANNING & ZONING OFFICE