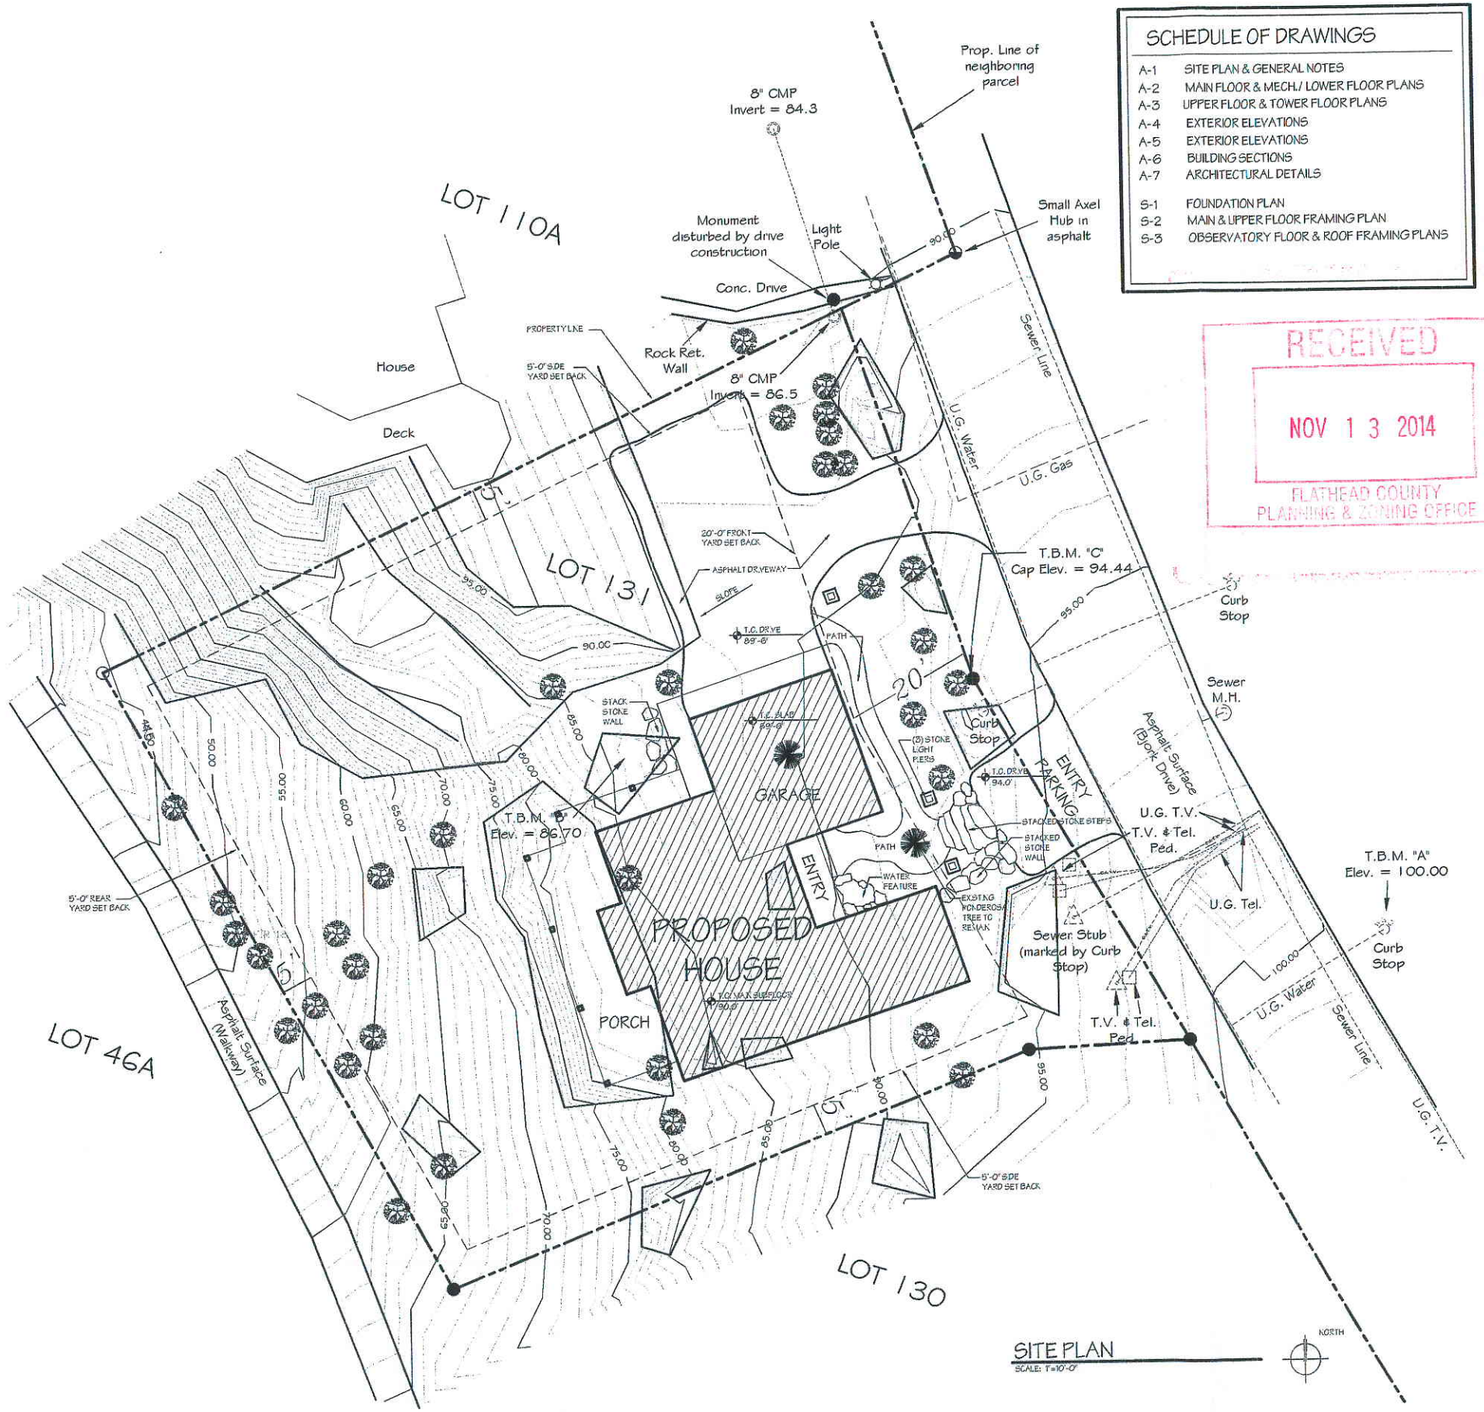

SITE PLAN
SCALE: 1"=10'-0"

SCHEDULE OF DRAWINGS

A-1	SITE PLAN & GENERAL NOTES
A-2	MAIN FLOOR & MECH./ LOWER FLOOR PLANS
A-3	UPPER FLOOR & TOWER FLOOR PLANS
A-4	EXTERIOR ELEVATIONS
A-5	EXTERIOR ELEVATIONS
A-6	BUILDING SECTIONS
A-7	ARCHITECTURAL DETAILS
S-1	FOUNDATION PLAN
S-2	MAIN & UPPER FLOOR FRAMING PLAN
S-3	OBSERVATORY FLOOR & ROOF FRAMING PLANS

THE DRAWINGS, DESIGNS, IDEAS, ARRANGEMENTS & PLANS INDICATED OR REPRESENTED BY THESE PLANS PROPERTY OF GIBSON ARCHITECTURE & DESIGN. GIBSON ARCHITECTURE PLLC., OR HIS ASSIGNS, THEY WERE CREATED & DEVELOPED FOR USE WITH THIS PROJECT ONLY. NO OTHER USE, INCLUDING BUT NOT LIMITED TO, ANY USE OF THE DRAWINGS, DESIGNS, MATERIAL OR INFORMATION CONTAINED HEREIN, INCLUDING BUT NOT LIMITED TO, COPYING OR REPRODUCTION, IN WHOLE OR IN PART, WITHOUT AUTHORIZED IS PROHIBITED AS AN INFRINGEMENT OF COPYRIGHT & MAY RESULT IN LIABILITY.

RECEIVED
NOV 13 2014
FLATHEAD COUNTY PLANNING & ZONING OFFICE

GIBSON ARCHITECTURE
443 OSBORN AVENUE - P.O. BOX 554 - BIGFORK, MONTANA
PHONE 406-837-6898 - FAX 406-837-6896
GEORGE GIBSON ARCHITECT

BJORK CUSTOM HOME

156 BJORK DRIVE
LOT 131 EAGLE BEND - BIGFORK, MONTANA

DATE: 10-31-14
REVISIONS:
SHEET NO: A-1

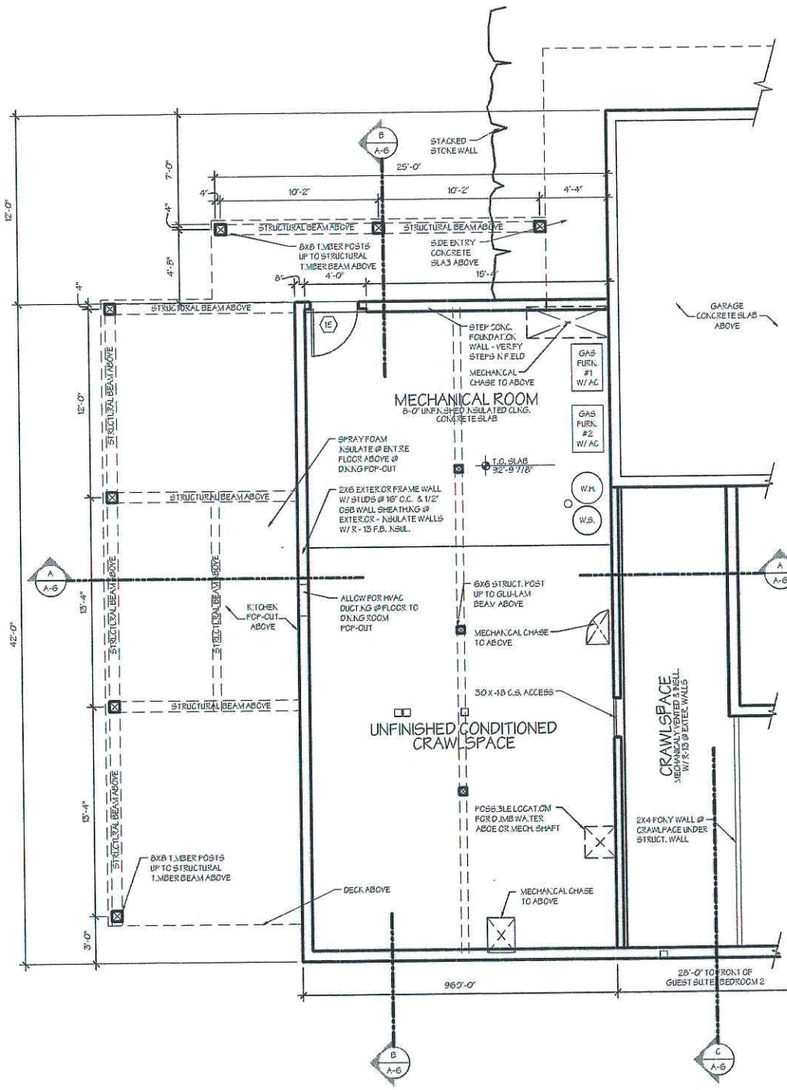

MECH. ROOM/ LOWER PLAN

SCALE: 1/4"=1'-0"

NORTH

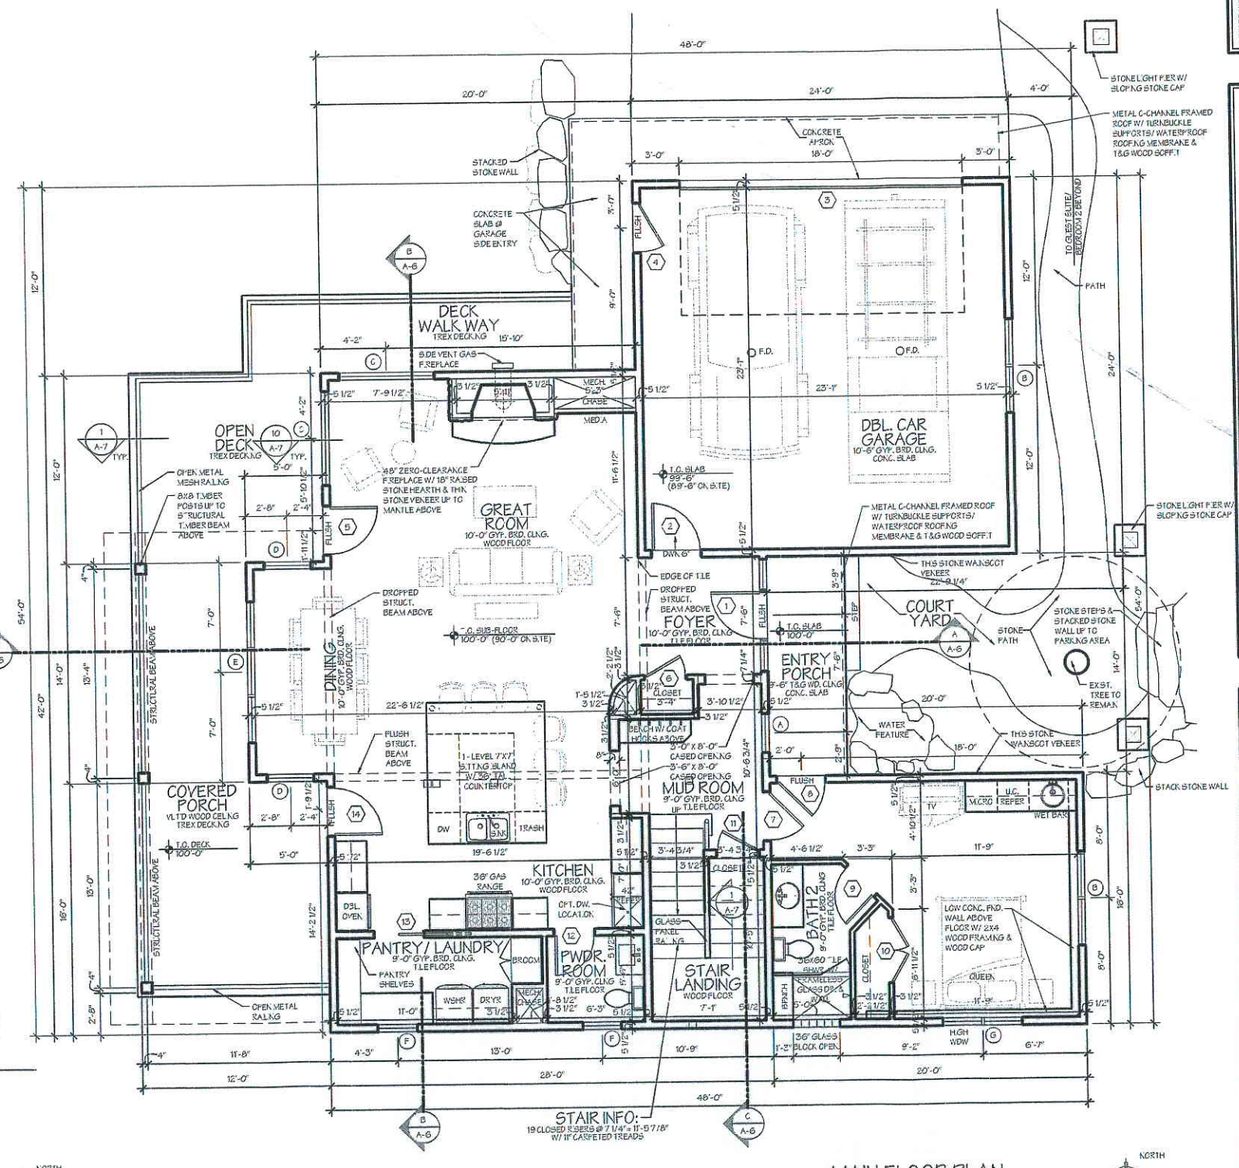

MAIN FLOOR PLAN

SCALE: 1/4"=1'-0"

NORTH

NOV 1 3 2014

THE DRAWINGS, DESIGNS, DTAILS, ARRANGEMENTS & PLANS INDICATED OR REPRESENTED ARE THE SOLE PROPERTY OF GIBSON ARCHITECTURE PLLC. OR THE GIBSON ARCHITECTURE PLLC. OR HIS ASSIGNS. THEY WERE CREATED & DEVELOPED FOR THE USE ON & IN CONJUNCTION WITH THE WORK OF GIBSON ARCHITECTURE PLLC. THE DRAWINGS, DESIGNS, MATERIAL OR INFORMATION CONTAINED HEREIN, INCLUDING BUT NOT LIMITED TO COPYRIGHTS, PATENTS, TRADEMARKS, TRADE SECRETS, ALL OF WHICH ARE PROTECTED BY LAW. UNAUTHORIZED COPYING OR REPRODUCTION, WHETHER IN WHOLE OR IN PART, IS PROHIBITED. ALL RIGHTS RESERVED. COPYRIGHT & MAY RESULT IN LIABILITY.

GIBSON ARCHITECTURE

445 OSBORN AVENUE - P.O. BOX 554 - BIGFORK, MONTANA
PHONE 406-837-6898 - FAX 406-837-6896

GEORGE GIBSON ARCHITECTURE

BJORK CUSTOM HOME

156 BJORK DRIVE
LOT 131 EAGLE BEND - BIGFORK, MONTANA

DATE: 10-3114

REVISIONS:

SHEET NO: A-2

DOOR SCHEDULE

DOOR #	DOOR SIZE (WxHxTK)	DOOR DESCRIPTION	REMARKS	HARDWARE
	MAIN FLOOR			
1	7'-0" X 8'-0" X 2 1/4" (TOTAL)	3'-0" X 8'-0" 5 PANEL GLASS & METAL CLAD DOOR W/ (2) 2'-0" X 8'-0" SIDELITES TO MATCH	SEE ELEVATION - TEMP. SIDELITES	ENTRYLOCKSET
2	3'-0" X 6'-8" X 1 3/4"	5 PANEL METAL CLAD INSULATED WOOD DOOR W/ WOOD INTER.		DEADBOLT + PASSAGE
3	18'-0" X 8'-0"	OVERHEAD INSULATED RAISED PANEL GARAGE DOOR W/ UPPER GLASS PANELS	SEE ELEVATION	_____
4	3'-0" X 6'-8" X 1 3/4"	5 PANEL METAL CLAD INSULATED DOOR		DEADBOLT + PASSAGE
5	3'-0" X 8'-0" X 1 3/4"	METAL CLAD INSULATED WOOD DOOR W/ WOOD INTER. & FULL GLASS PANEL		DEADBOLT + PASSAGE
6	2'-6" X 6'-8" X 1 3/8"	5 PANEL INTERIOR WOOD DOOR		PASSAGE
7	3'-0" X 6'-8" X 1 3/4"	5 PANEL INTERIOR WOOD DOOR		PRIVACY
8	3'-0" X 6'-8" X 1 3/4"	3'-0" X 6'-8" X 2 1/4" 5 PANEL GLASS & METAL CLAD DOOR	MATCH ENTRY DR.	ENTRYLOCKSET
9	2'-6" X 6'-8" X 1 3/4"	5 PANEL INTERIOR WOOD DOOR		PRIVACY
10	5'-0" X 6'-8" X 1 3/8"	5 PANEL INTERIOR WOOD DOORS - PAIR		PASSAGE + DUMMY & LATCH
11	2'-6" X 6'-8" X 1 3/8"	5 PANEL INTERIOR WOOD DOOR		PASSAGE
12	2'-6" X 6'-8" X 1 3/4"	5 PANEL INTERIOR WOOD DOOR		PRIVACY
13	3'-0" X 6'-8" X 1 3/4"	5 PANEL INTERIOR WOOD DOOR - POCKET		POCKET PASSAGE
14	3'-0" X 8'-0" X 1 3/4"	METAL CLAD INSULATED WOOD DOOR W/ WOOD INTER. & FULL GLASS PANEL		DEADBOLT + PASSAGE
15	3'-0" X 4'-6" X 1 3/4"	INSULATED METAL CLAD ACCESS DOOR		DEADBOLT
16	2'-6" X 6'-8" X 1 3/4"	5 PANEL INTERIOR WOOD DOOR		PRIVACY
17	3'-0" X 6'-8" X 1 3/4"	5 PANEL INTERIOR WOOD DOOR		PRIVACY
18	5'-0" X 6'-8" X 1 3/8"	5 PANEL INTERIOR WOOD DOORS - PAIR		(2) PULLS + LATCH
19	5'-0" X 6'-8" X 1 3/8"	5 PANEL INTERIOR WOOD DOORS - PAIR		(2) PULLS + LATCH
20	3'-6" X 6'-8" X 1 3/4"	5 PANEL INTERIOR WOOD BARN DOOR		EXPOSED BARN HARDWARE
21	3'-0" X 6'-8" X 1 3/4"	5 PANEL INTERIOR WOOD DOOR		PRIVACY
22	2'-8" X 6'-8" X 1 3/4"	5 PANEL INTERIOR WOOD DOOR - POCKET		POCKET PASSAGE
23	5'-0" X 6'-8" X 1 3/8"	5 PANEL INTERIOR FRENCH WOOD DOORS		(2) PULLS + PRIVACY LATCH
24	3'-0" X 6'-8" X 1 3/4"	5 PANEL INTERIOR WOOD DOOR		PRIVACY
25	2'-6" X 6'-8" X 1 3/4"	5 PANEL INTERIOR WOOD DOOR		PRIVACY
26	2'-6" X 6'-8" X 1 3/4"	5 PANEL INTERIOR WOOD DOOR - POCKET		POCKET PASSAGE
27	12'-0" X 6'-8" X 1 3/4"	SLIDING GLASS DOORS	BY WINDOW MANF.	

NOTES: -ALL INTERIOR DOOR UNITS TO BE PRE-HANG & BORED FOR LATCHES & LOCKS - STAIN READY SOLID WOOD - 2-PANEL KNOTTY ALDER PLANK DOORS OR EQUAL TO BE SELECTED BY OWNER - USE "ROCKY MOUNTAIN HARDWARE" BULLDERS SERIES LEVERS TO BE SELECTED BY OWNER - OIL RUBBED BRONZE W/ MATCHING HINGES

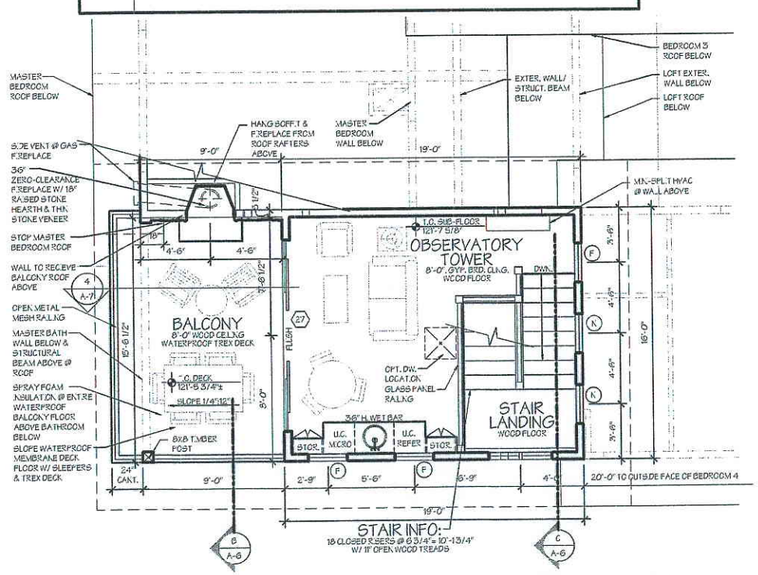

TOWER FLOOR PLAN

SCALE: 1/4"=1'-0"

NORTH

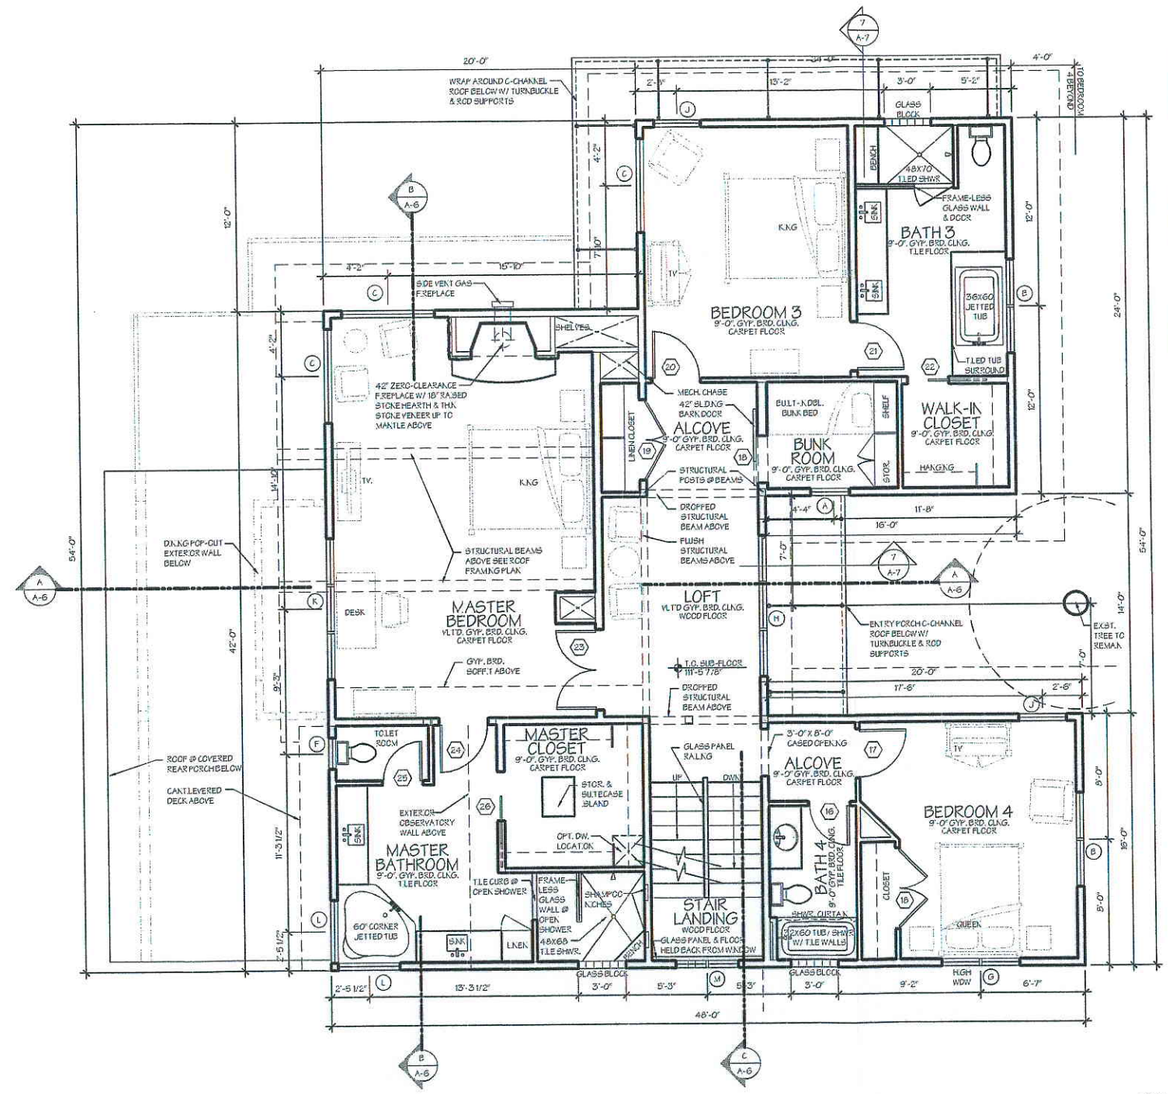

UPPER FLOOR PLAN

SCALE: 1/4"=1'-0"

NORTH

THE DRAWINGS, DESIGNS, IDEAS, ARRANGEMENTS & PLANS INDICATED OR REPRESENTED ARE THE SOLE PROPERTY OF GIBSON ARCHITECTURE. NO PART THEREOF WERE CREATED OR DEVELOPED FOR THE USE ON, IN CONJUNCTION WITH THE SPECIFIED PROJECT. ANY USE OF THESE DRAWINGS, DESIGNS, MATERIAL OR INFORMATION CONTAINED HEREIN, INCLUDING BUT NOT LIMITED TO COPYING OR REPRODUCTION, WHICH IS NOT EXPRESSLY AUTHORIZED BY WRITTEN AGREEMENT WITH OUR OFFICE, IS STRICTLY PROHIBITED. COPYRIGHT © 2014 GIBSON ARCHITECTURE

GIBSON ARCHITECTURE
445 OSBORN AVENUE - P.O. BOX 554 - BIGFORK, MONTANA
PHONE 406-837-6898 - FAX 406-837-6896
GEORGE GIBSON ARCHITECTURE

BJORK CUSTOM HOME

156 BJORK DRIVE
LOT 131 EAGLE BEND - BIGFORK, MONTANA

DATE: 10-31-14
REVISIONS:

SHEET NO: A-3

NOV 13 2014

WINDOW SCHEDULE

WDW #	TOTAL WINDOW SIZE (WxH)	WINDOW DESCRIPTION	REMARKS
A	3'-0" X 4'-0"	OPERABLE CASEMENT WINDOW	
B	5'-0" X 6'-0" (TOTAL)	(2) 2'-6" X 5'-0" GANGED OPERABLE CASEMENT WINDOWS	EGRESS
C	6'-0" X 6'-0"	FIXED WINDOW	
D	2'-6" X 5'-0"	OPERABLE CASEMENT WINDOW	
E	9'-0" X 5'-0" (TOTAL)	(2) 3'-0" X 5'-0" GANGED OPERABLE CASEMENT WINDOWS EA. SIDE OF 3'-0" X 5'-0" FIXED WINDOW	
F	2'-6" X 1'-6"	OPERABLE AWNING WINDOW	
G	5'-0" X 1'-6" (TOTAL)	(2) 2'-6" X 1'-6" GANGED OPERABLE AWNING WINDOWS	
H	7'-6" X 4'-0" (TOTAL)	(2) 2'-6" X 4'-0" GANGED OPERABLE CASEMENT WINDOWS EA. SIDE OF 2'-6" X 4'-0" FIXED WINDOW	
J	3'-0" X 5'-0"	OPERABLE CASEMENT WINDOW	EGRESS -VERIFY SIZE
K	7'-6" X 5'-0" (TOTAL)	(2) 2'-6" X 5'-0" GANGED OPERABLE CASEMENT WINDOWS EA. SIDE OF 2'-6" X 5'-0" FIXED WINDOW	
L	4'-0" X 5'-0"	FIXED WINDOW	
M	4'-0" X 14'-0" (TOTAL)	(2) 4'-0" X 7'-0" FIXED WINDOWS GANGED	
N	2'-6" X 1'-6"	FIXED WINDOW	

NOTES: - ALL WINDOW UNITS TO BE WHITE EXTERIOR CLAD WITH WOOD INTERIOR TO MATCH EXISTING HOUSE. - USE TEMPERED GLASS AS REQUIRED - USE INSULATED LOW E ARGON, DOUBLE GLAZED UNITS

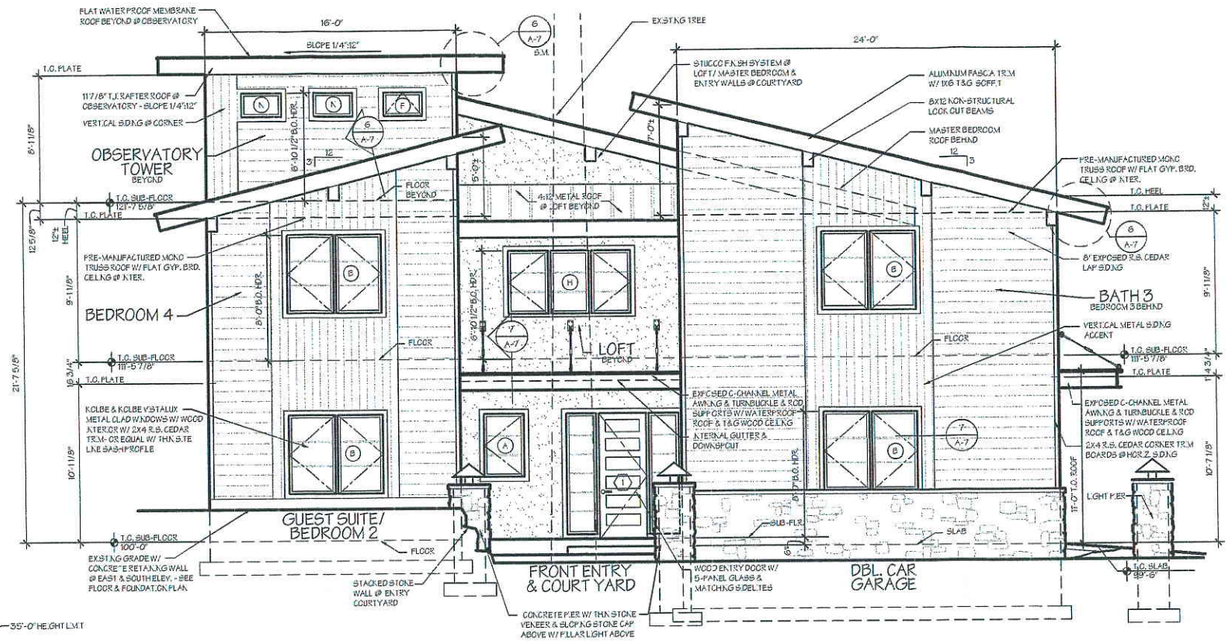

EAST EXTERIOR ELEVATION

SCALE: 1/4"=1'-0"

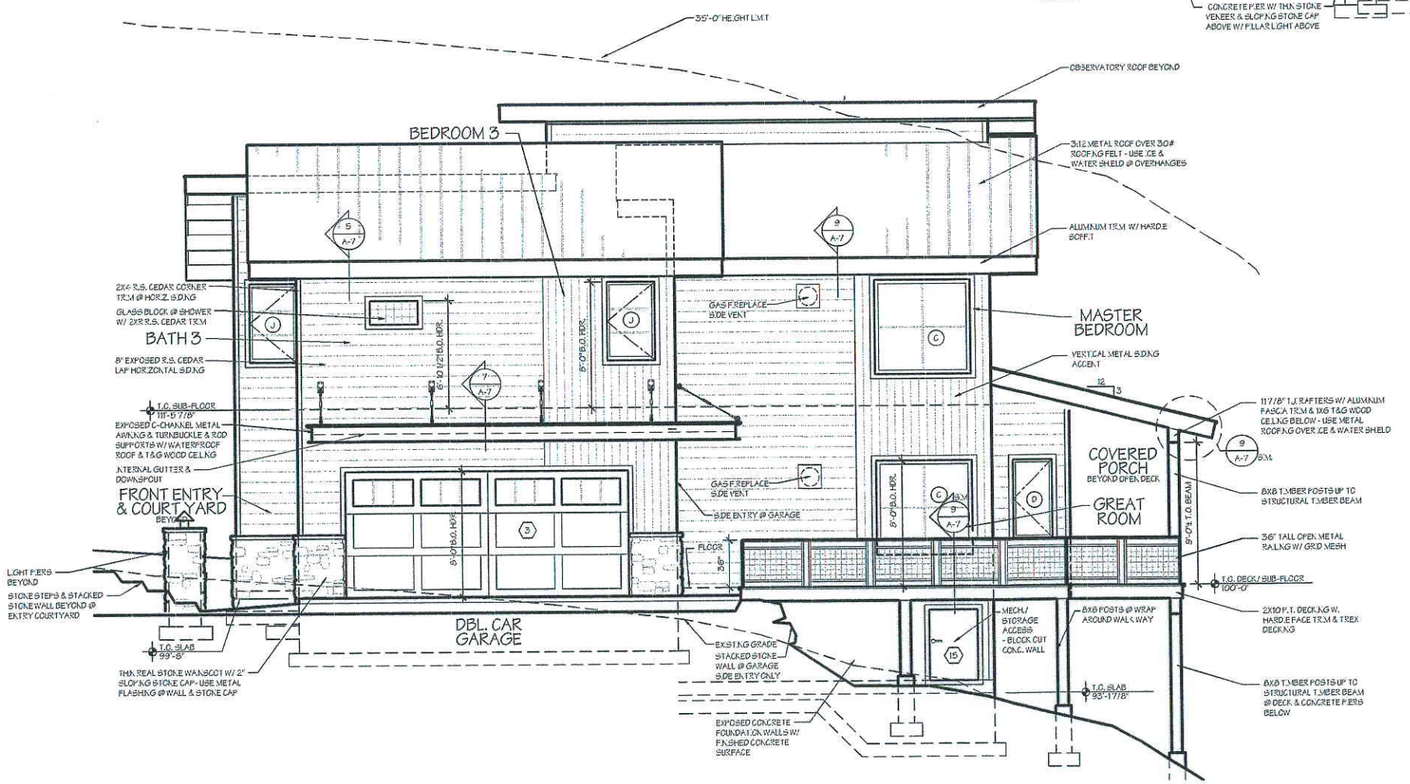

NORTH EXTERIOR ELEVATION

SCALE: 1/4"=1'-0"

THE DRAWINGS, DESIGNS, IDEAS, ARRANGEMENTS & PLANS INDICATED OR REPRESENTED ARE THE SOLE PROPERTY OF GIBSON ARCHITECTS & GEORGE GIBSON ARCHITECTURE, AND SHOULD NOT BE USED, WERE CREATED & DEVELOPED FOR THEM, SEEN & IN CONJUNCTION WITH THE SPECIFIED PROJECT. ANY USE OF THE DRAWINGS, DESIGNS, IDEAS, ARRANGEMENTS & PLANS INDICATED, INCLUDING BUT NOT LIMITED TO COPYING OR REPRODUCTION, WHICH IS NOT EXPRESSLY AUTHORIZED BY WRITTEN AGREEMENT WITH THE OWNER OF COPYRIGHT, IS NOT PERMITTED WITHOUT LIABILITY.

GIBSON ARCHITECTURE
445 OSBORN AVENUE - P.O. BOX 554 - BIGFORK, MONTANA
PHONE 406-837-6898 - FAX 406-837-6896
GEORGE GIBSON ARCHITECTURE

BJORK CUSTOM HOME
156 BJORK DRIVE
LOT 131 EAGLE BEND - BIGFORK, MONTANA

DATE: 10-31-14
REVISIONS:
SHEET NO: A-4

NOV 13 2014

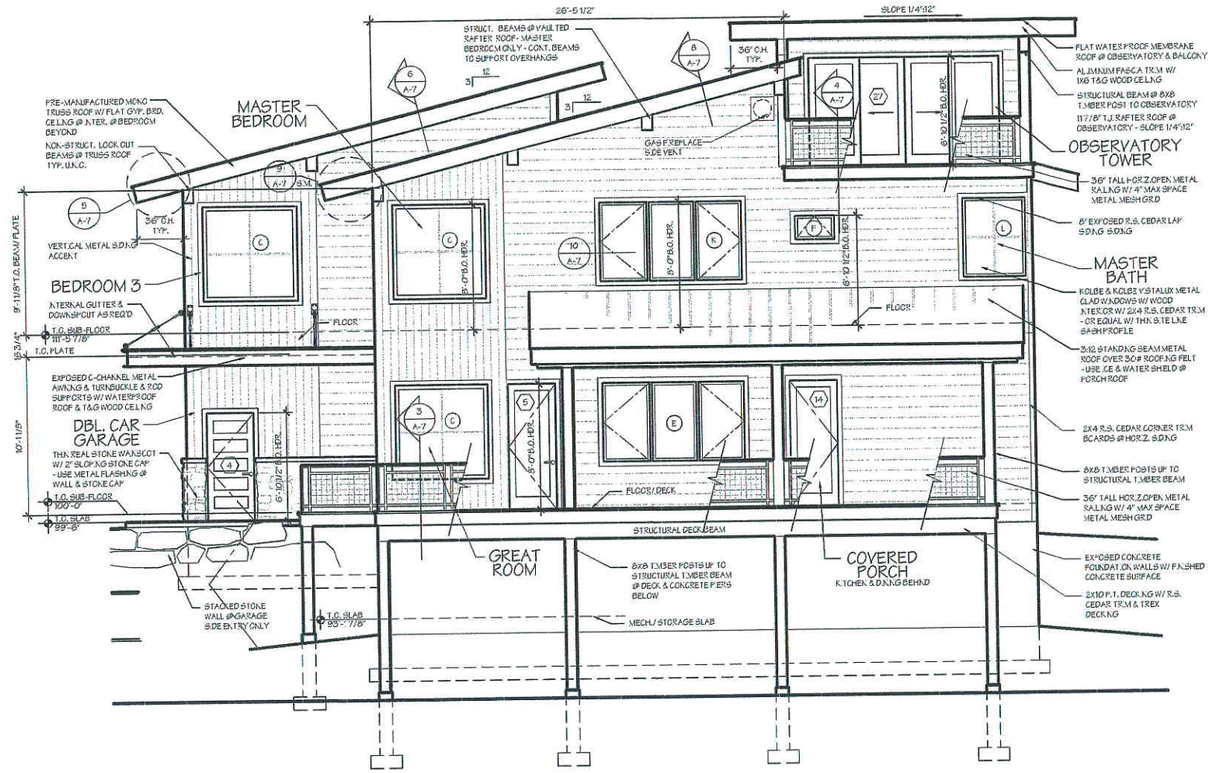

WEST EXTERIOR ELEVATION

SCALE: 1/4"=1'-0"

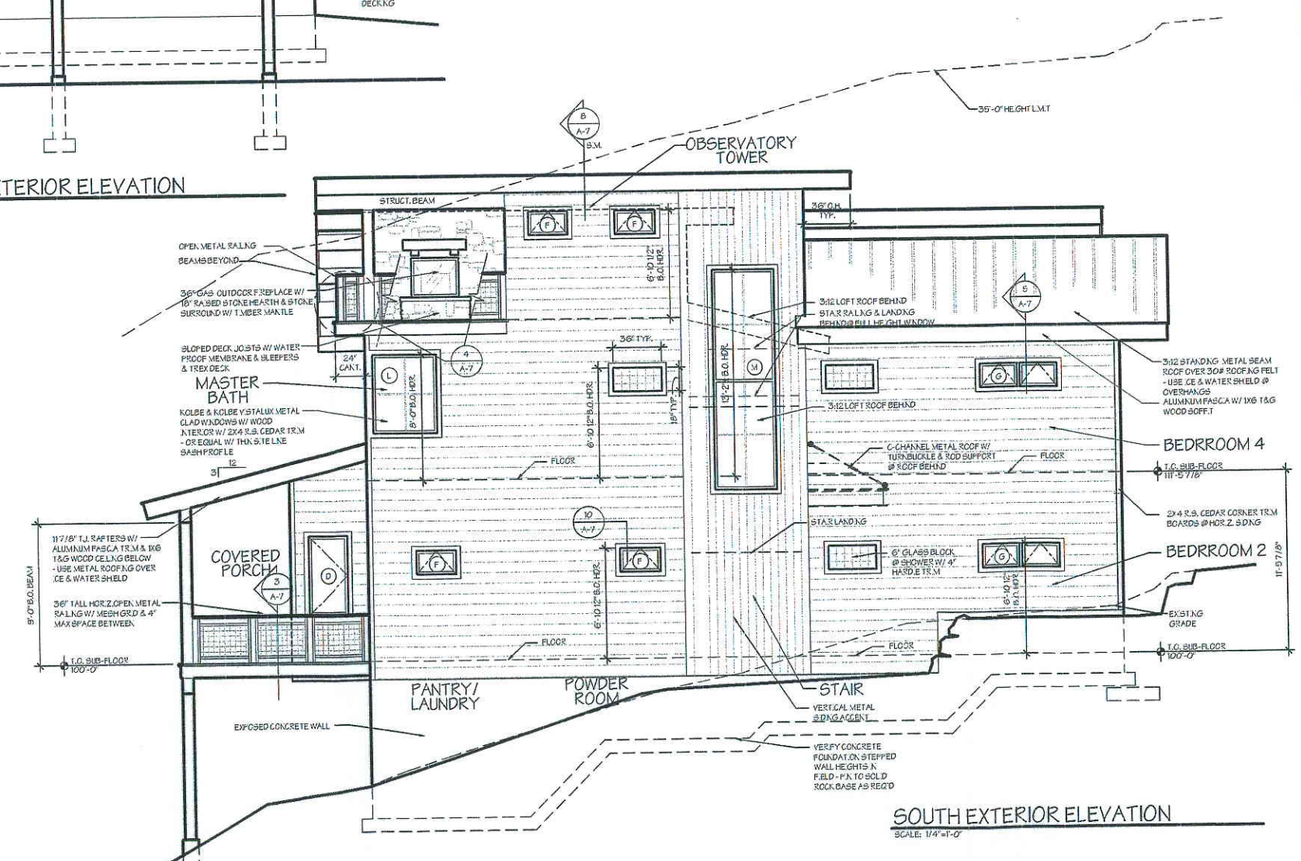

SOUTH EXTERIOR ELEVATION

SCALE: 1/4"=1'-0"

THE DRAWINGS, DESIGNS, IDEAS, ARRANGEMENTS & PLANS INDICATED OR REPRESENTED BY THESE PLANS & SPECIFICATIONS ARE OWNED BY & THE PROPERTY OF GIBSON ARCHITECTURE PLLC, OR HIS ASSIGNS. THEY WERE CREATED, & DEVELOPED FOR USE WITH & IN CONNECTION WITH THE SPECIFIED PROJECT. ANY USE OF THE DRAWINGS, DESIGNS, MATERIAL OR INFORMATION CONTAINED HEREIN, INCLUDING BUT NOT LIMITED TO REPRODUCTION, PUBLICATION OR DISTRIBUTION IN WHOLE OR IN PART, WITHOUT THE EXPRESS WRITTEN CONSENT OF ALTHORIZED IS PROHIBITED AS AN INFRINGEMENT OF COPYRIGHT & MAY RESULT IN LIABILITY.

GIBSON ARCHITECTURE

4413 OSBORN AVENUE - P.O. BOX 554 - BIGFORK, MONTANA
PHONE 406-837-6896 - FAX 406-837-6896

GEORGE GIBSON ARCHITECT

BJORK CUSTOM HOME

156 BJORK DRIVE
LOT 131 EAGLE BEND - BIGFORK, MONTANA

DATE: 10-21-14

REVISIONS:

SHEET NO: A-5

NOV 13 2014

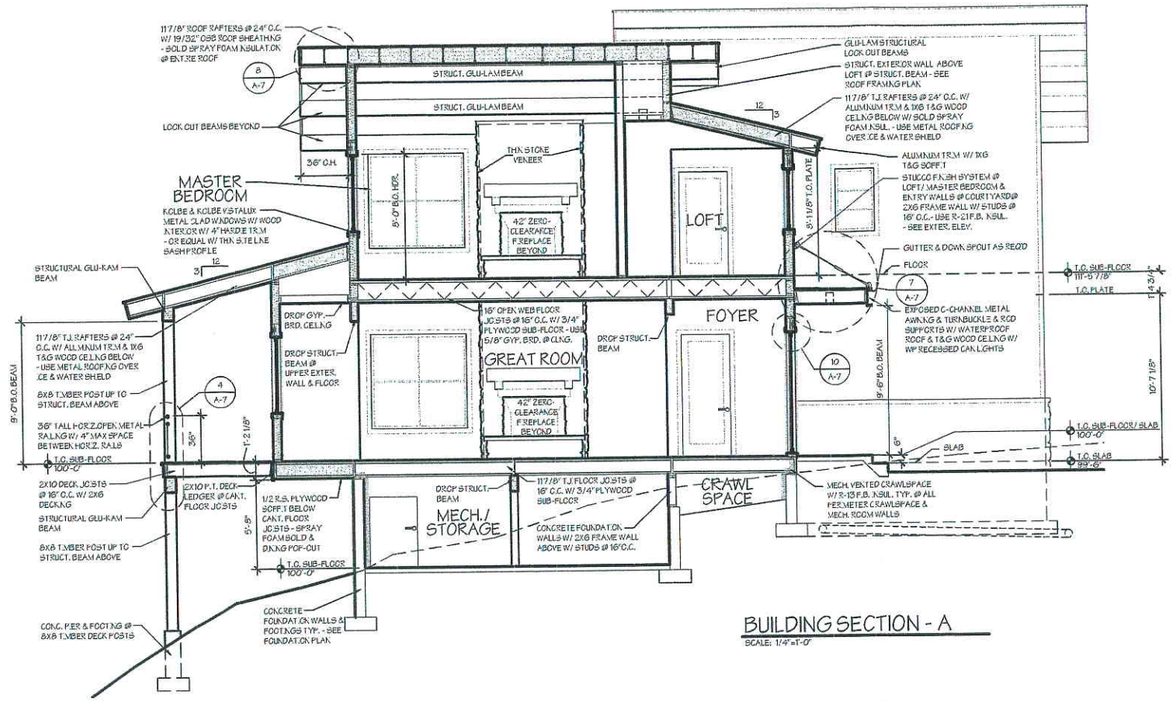

BUILDING SECTION - A

SCALE: 1/4"=1'-0"

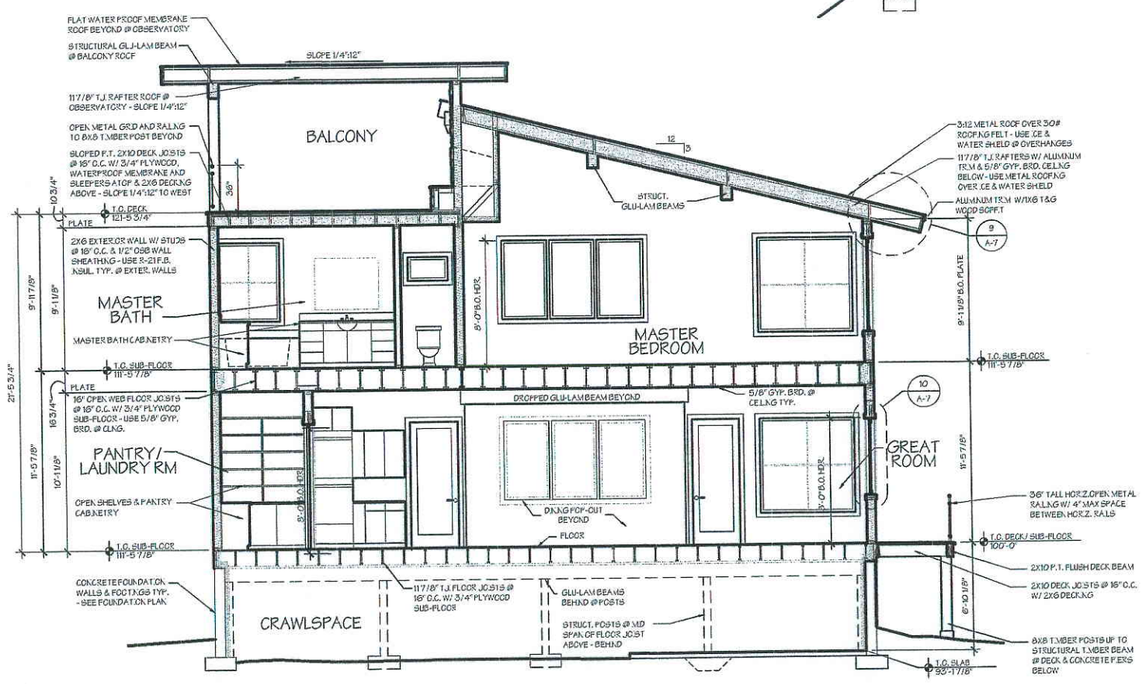

BUILDING SECTION - B

SCALE: 1/4"=1'-0"

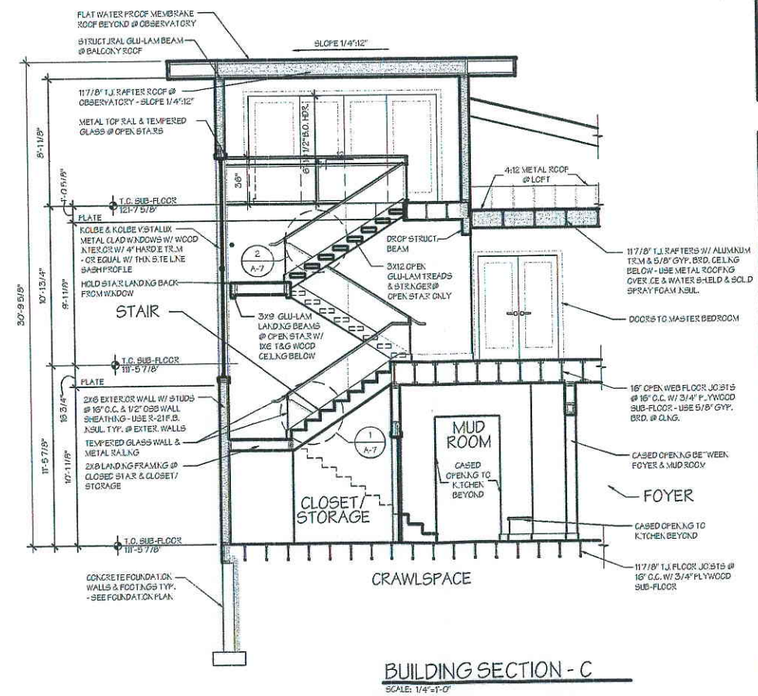

BUILDING SECTION - C

SCALE: 1/4"=1'-0"

THE DRAWINGS, DESIGNS, IDEAS, ARRANGEMENTS & PLANS INDICATED OR REPRESENTED ARE THE SOLE PROPERTY OF GEORGE GIBSON ARCHITECTURE. GIBSON ARCHITECTURE P.L.L.C. OR HIS ASSIGNS. THEY WERE CREATED & DEVELOPED FOR THE USE OF & IN CONJUNCTION WITH THE SPECIFIED PROJECT. ANY INFORMATION CONTAINED HEREIN, INCLUDING BUT NOT LIMITED TO COPYING OR REPRODUCTION, WHICH IS NOT EXPRESSLY ALTHORIZED BY WRITTEN AGREEMENT, VIOLATES THE COPYRIGHT & MAY RESULT IN LIABILITY.

GIBSON ARCHITECTURE

445 OSBORN AVENUE - P.O. BOX 554 - BIGFORK, MONTANA
PHONE 406-837-6088 - FAX 406-837-6086

GEORGE GIBSON ARCHITECTURE

BJORK CUSTOM HOME

1556 B JORK DRIVE
LOT 131 EAGLE BEND - BIGFORK, MONTANA

DATE: 10-31-14

REVISIONS:

SHEET NO: A-6

NOV 13 2014