CONDITIONAL USE PERMIT SITEPLAN

NE 1/4, NW 1/4, Section 25, T. 30 N., R. 22 W.,
PRINCIPAL MERIDIAN, FLATHEAD COUNTY, MONTANA

O.C. Ervin Land Surveying, Inc.
Honesty. Integrity. Attention to Detail.
1658 North Fork Road
Columbia Falls, MT 59912
Olaf C. Ervin 16194LS

-40 0 200 400

Scale 1 inch = 100 feet

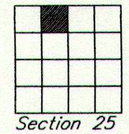

Section 25

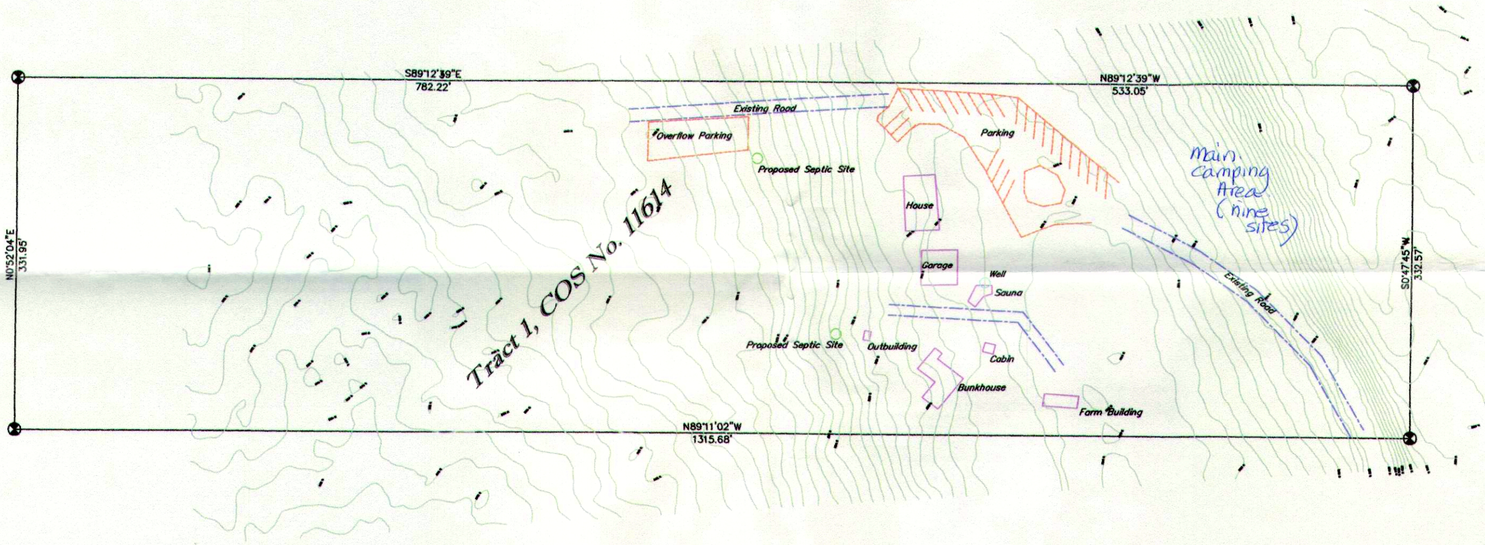

Vertical Datum/Contour Interval

All elevations are given in NAVD1988 in US Survey feet. Countour interval is 2-feet.

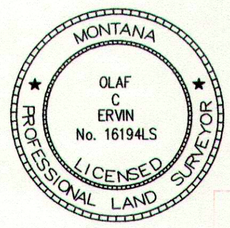

For: Dewey
Owner: Carolyn Dewey
Date: March, 2016

PURPOSE: Conditional Use Permit Application

RECEIVED
MAR 18 20
PLANNING & ZONING OFFICE
MAY 17 2016