Approx. circ. rd. width 20' (on site)

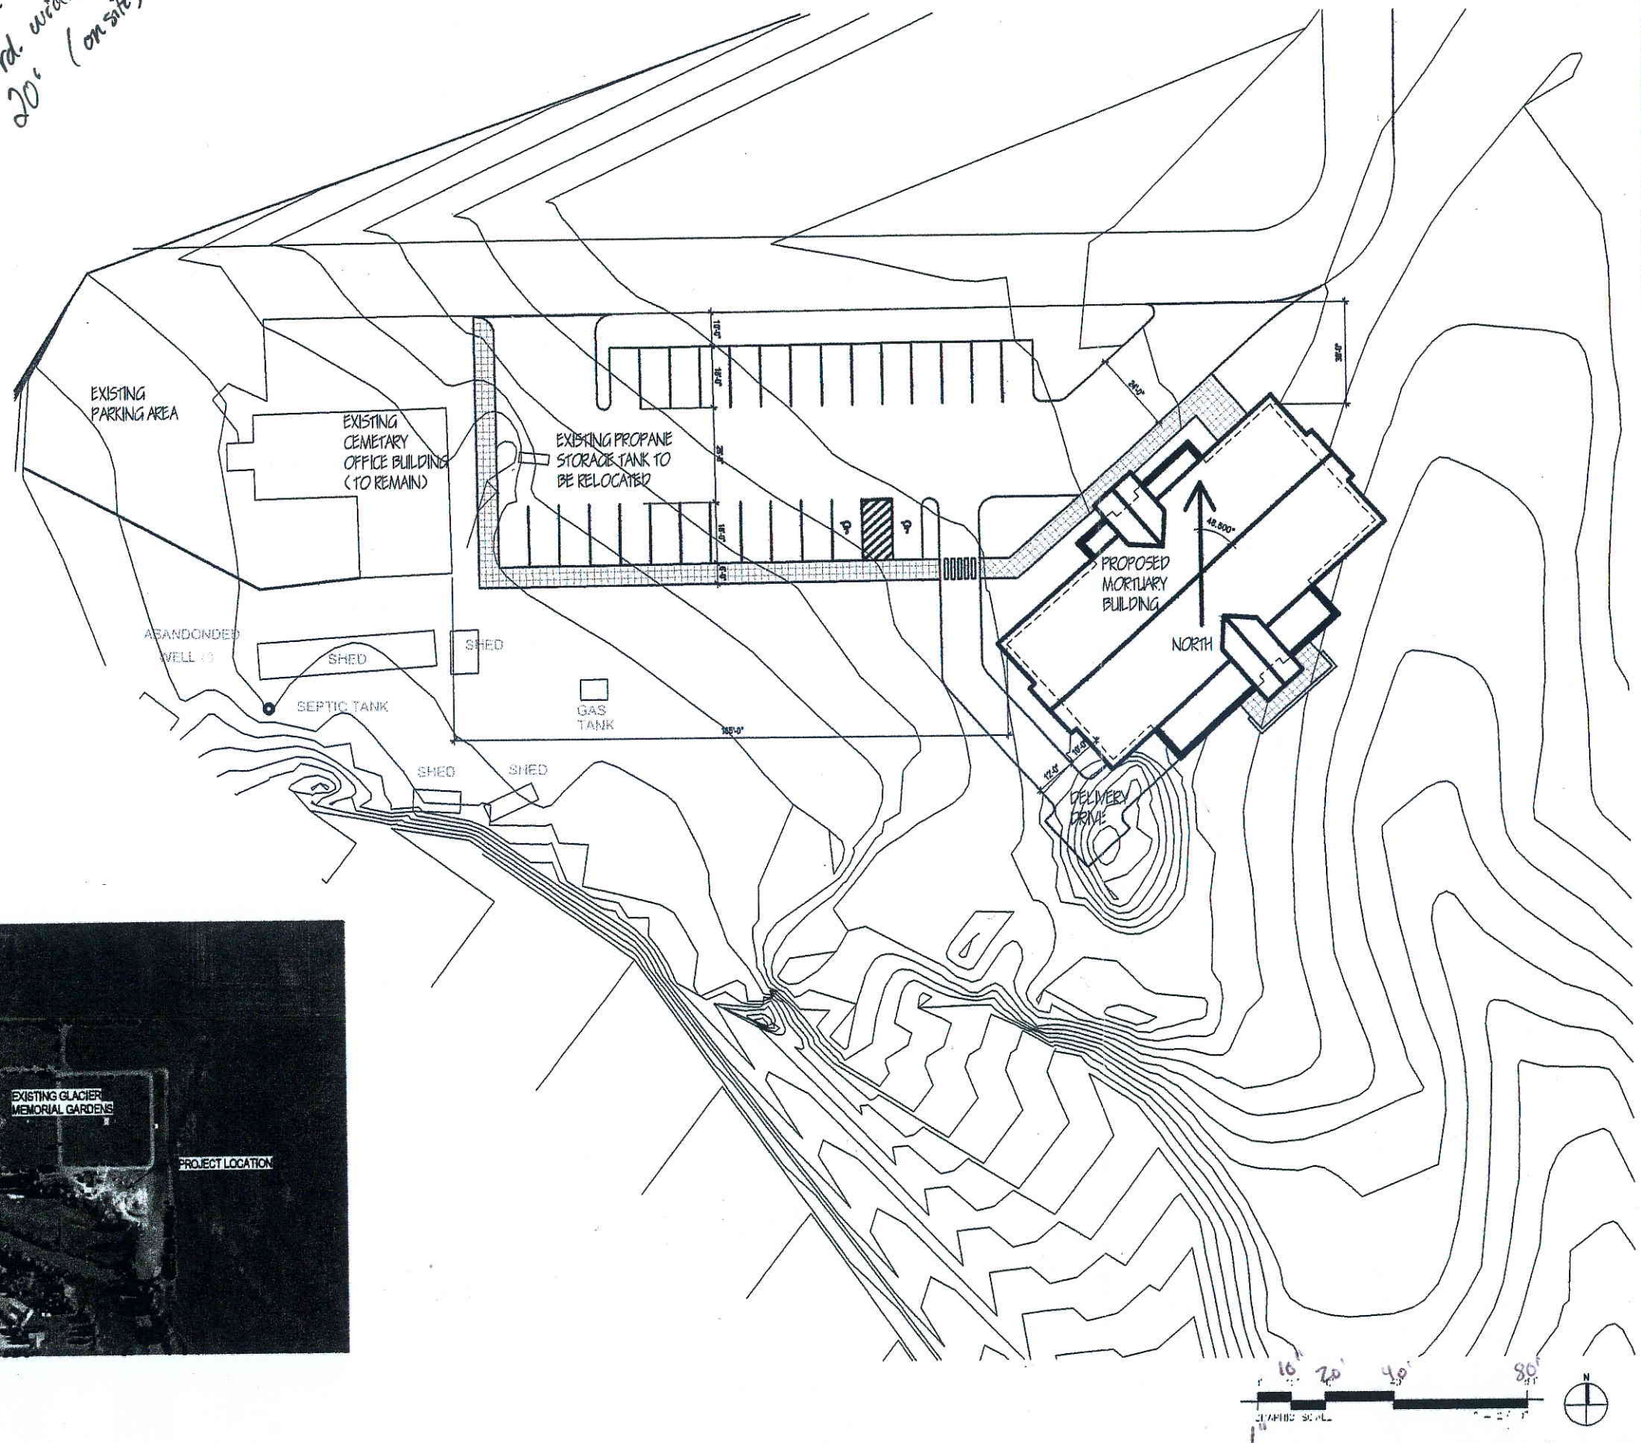

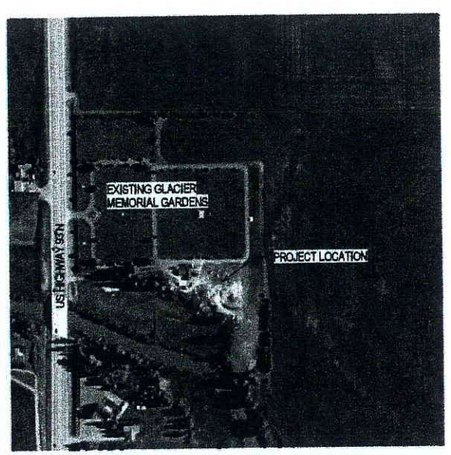

APPROXIMATE BUILDING AREA	6,000 S.F.
ASSEMBLY SPACE	2,000 S.F.
PARKING REQUIRED 1 SPACE PER 75 S.F. OF ASSEMBLY AREA	27 CARS
PARKING PROVIDED	27 CARS

RECEIVED
APR 28 2011
FLATHEAD COUNTY PLANNING & ZONING OFFICE

DESIGN CONSULTANT
JRCA
577 South 200 East
Salt Lake City, Utah 84111
Phone 801-533-2100 Fax 801-533-2101

ARCHITECT
KIM T. LARSON, ARCHITECT
1234 McMannamy Draw
Kalispell, Montana 59901
406-756-1101

GLACIER MEMORIAL GARDENS CEMETERY

EXPANDED OFFICES AND RECEPTION HALL
2659 US Highway 93 N
Kalispell, Montana 59901

DATE/REVISION	PROJECT #
04-27-2011	11008

ARCHITECTURAL SITE PLAN

AS101