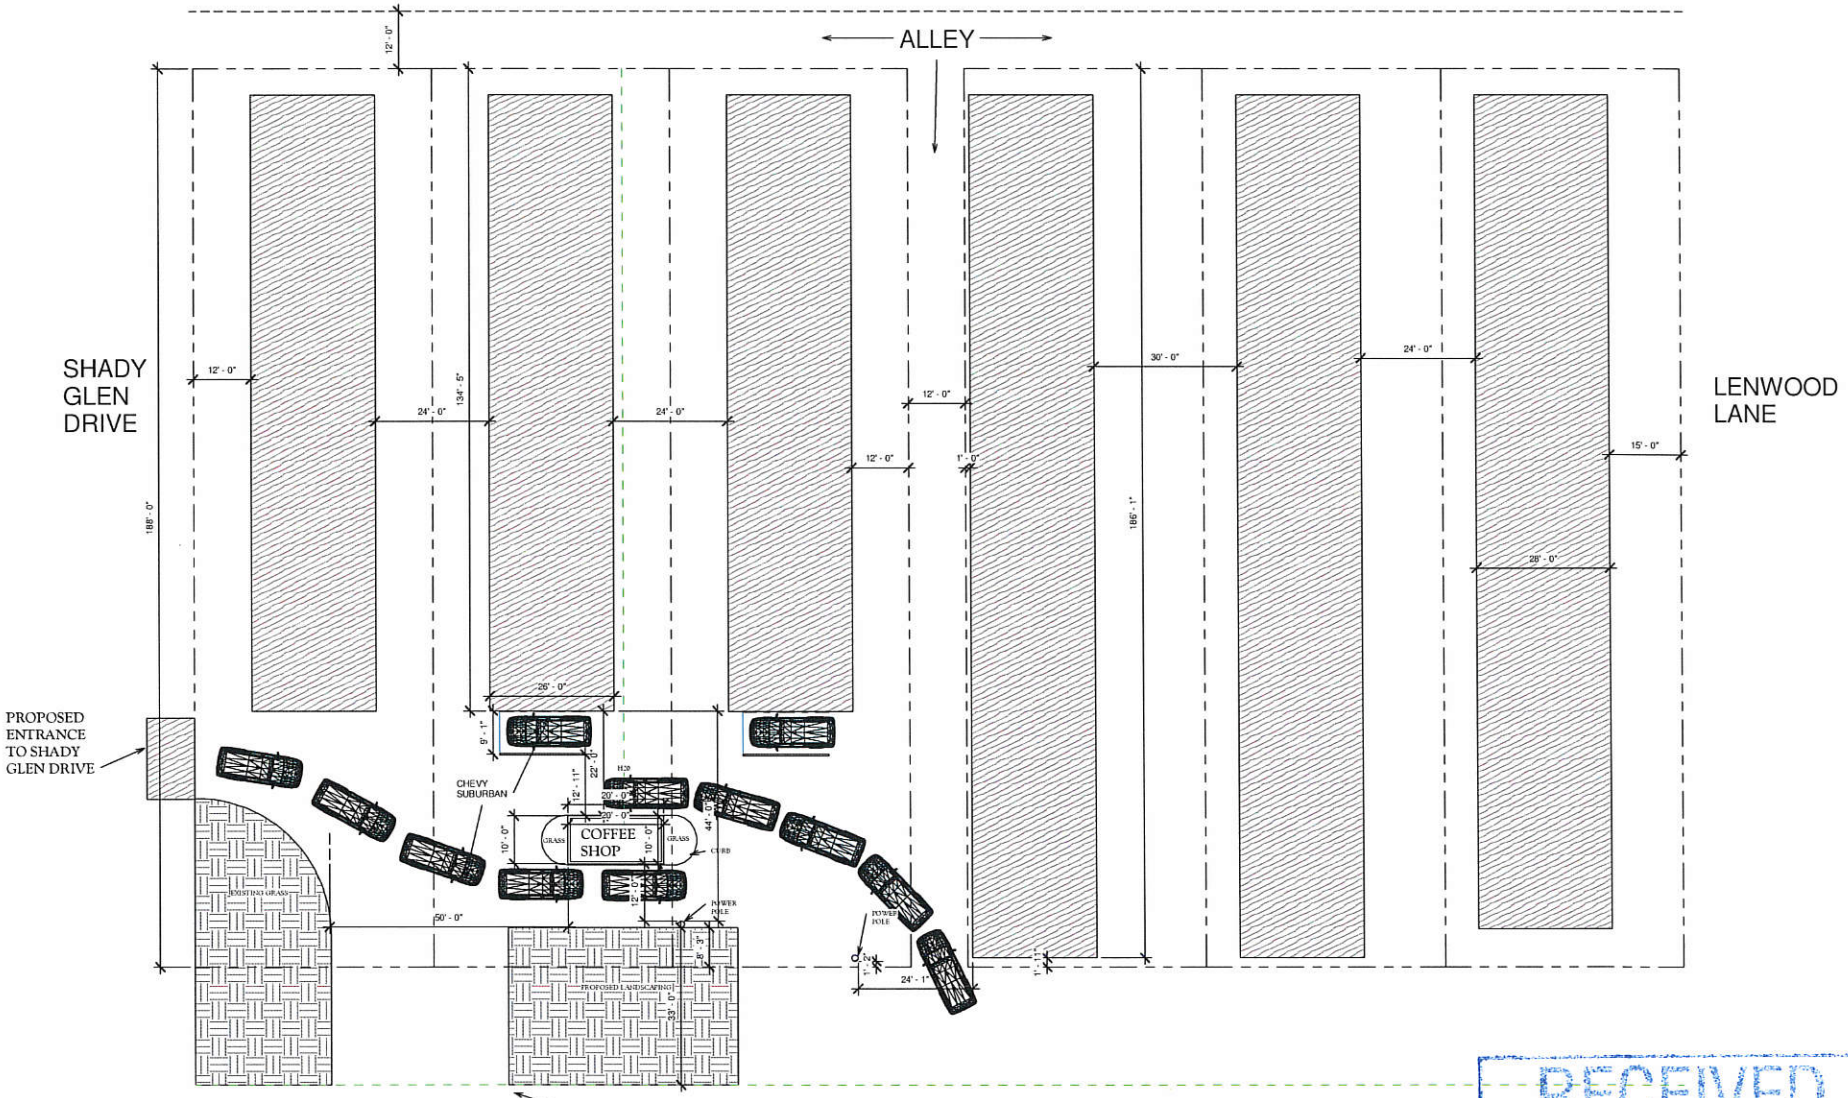

WOODLAND AVENUE

RECEIVED
NOV 2 4 2020
FLATHEAD COUNTY
PLANNING & ZONING OFFICE